

VOLUME 1



SENQU LOCAL MUNICIPALITY

TECHNICAL SERVICES

PROJECT NO.

FOR

**REPAIRING OF 4,5 KM GRAVEL ROADS AND
STORMWATER CHANNELS IN Ward: 17
Joveleni, Hinana and Voyizana**

VOLUME 1

TENDER DRAWINGS

FEBRUARY 2025

DRAWINGS COMPILED FOR:

THE MUNICIPAL MANAGER

SENQU LOCAL MUNICIPALITY
19 Murray Street
Lady Grey
9755

Tel: (051) 603 1449
Email: vanzylt@senqu.gov.za



DRAWINGS COMPILED BY:

THEWO & SMMMS - JV



Sigodi Marah Martin
Management Support
Development & Engineering Consultants

58 Brebner Road
Westdene
Bloemfontein
9301

Tel: +27 (051) 430 1321

Email: pmo@thewo.co.za

DRAWING LIST

NO.	DESCRIPTION	PAGE NO.
	COVER PAGE	1
	P-SM01-PMO-GR-WD17-T-0: DRAWING LIST.....	2

GENERAL PLANS

1. P-SM01-PMO-GR-J-T-01: JOVELENI ROAD 1 LONGSECTION.....	3
2. P-SM01-PMO-GR-J-T-02: JOVELENI ROAD 2 LONGSECTION.....	4
3. P-SM01-PMO-GR-J-T-03: JOVELENI ROAD 3 LONGSECTION.....	5
4. P-SM01-PMO-GR-H-T-01: HINANA ROAD 1 LONGSECTION.....	6
5. P-SM01-PMO-GR-H-T-02: HINANA ROAD 2 LONGSECTION.....	7
6. P-SM01-PMO-GR-H-T-03:HINANA ROAD 3 LONGSECTION.....	8
7. P-SM01-PMO-GR-VY-T-01:VOYIZANA ROAD 1 LONGSECTION.....	9
8. P-SM01-PMO-GR-VY-T-02:VOYIZANA ROAD 2 LONGSECTION.....	10
9. P-SM01-PMO-GR-VY-T-03:VOYIZANA ROAD 3 LONGSECTION.....	11

LEGEND



- CENTRELINE
- ESKOMTELKOM POLE
- EXISTING POWER LINE
- ROAD CROSS FALL
- FENCE
- EXISTING TREE
- BUILDING

COORDINATE LIST


BM44 -38624.39 3384291.20 1659.18
BM45 -38788.72 3384311.84 1658.44
BM46 -38887.31 3384152.35 1670.73
BM47 -39151.79 3384029.79 1672.35
VOY -38592.48 3384294.20 1657.88

ABBREVIATIONS

- N.G.L. NATURAL GROUND LEVEL
- CL CENTRELINE
- m METERS (UNIT)
- HL LEFT HAND
- HR RIGHT HAND
- BCC BEGINNING OF CURVE CENTRELINE
- ECC END OF CURVE CENTRELINE
- BVC BEGINNING OF VERTICAL CURVE
- EVC END OF VERTICAL CURVE
- R RADIUS
- CH CHAINAGE
- PI POINT OF INTERSECTION

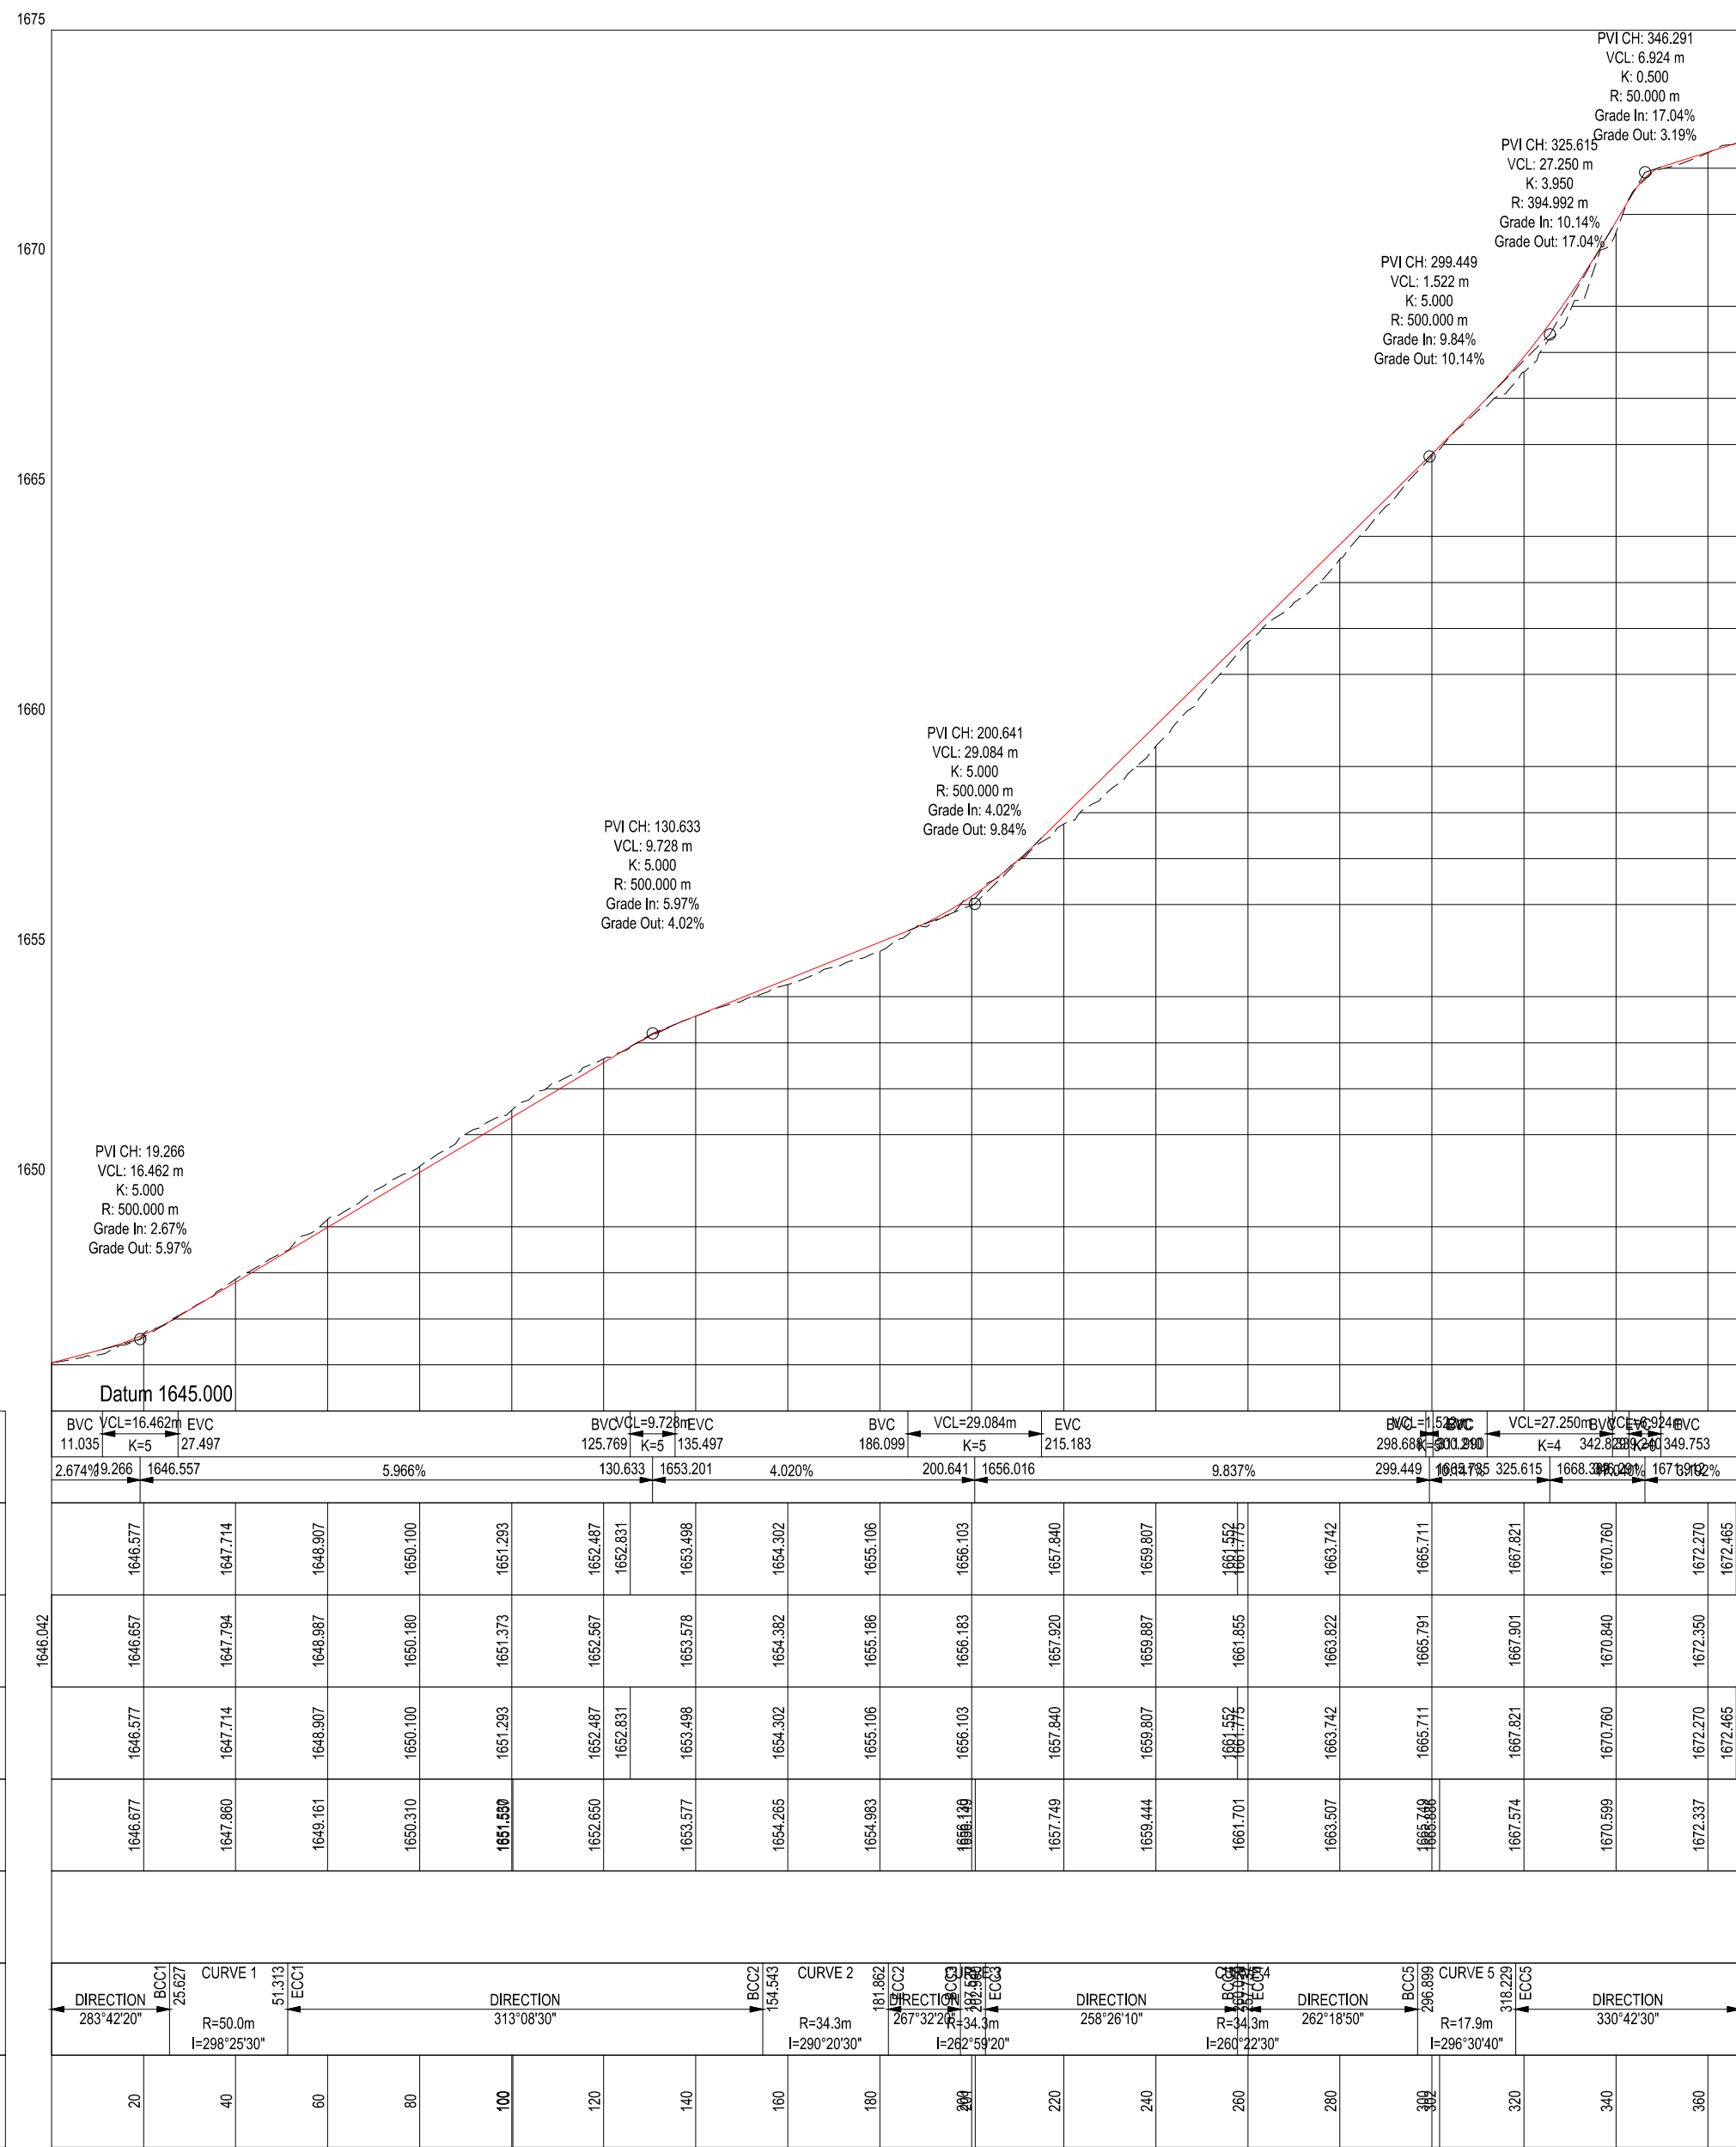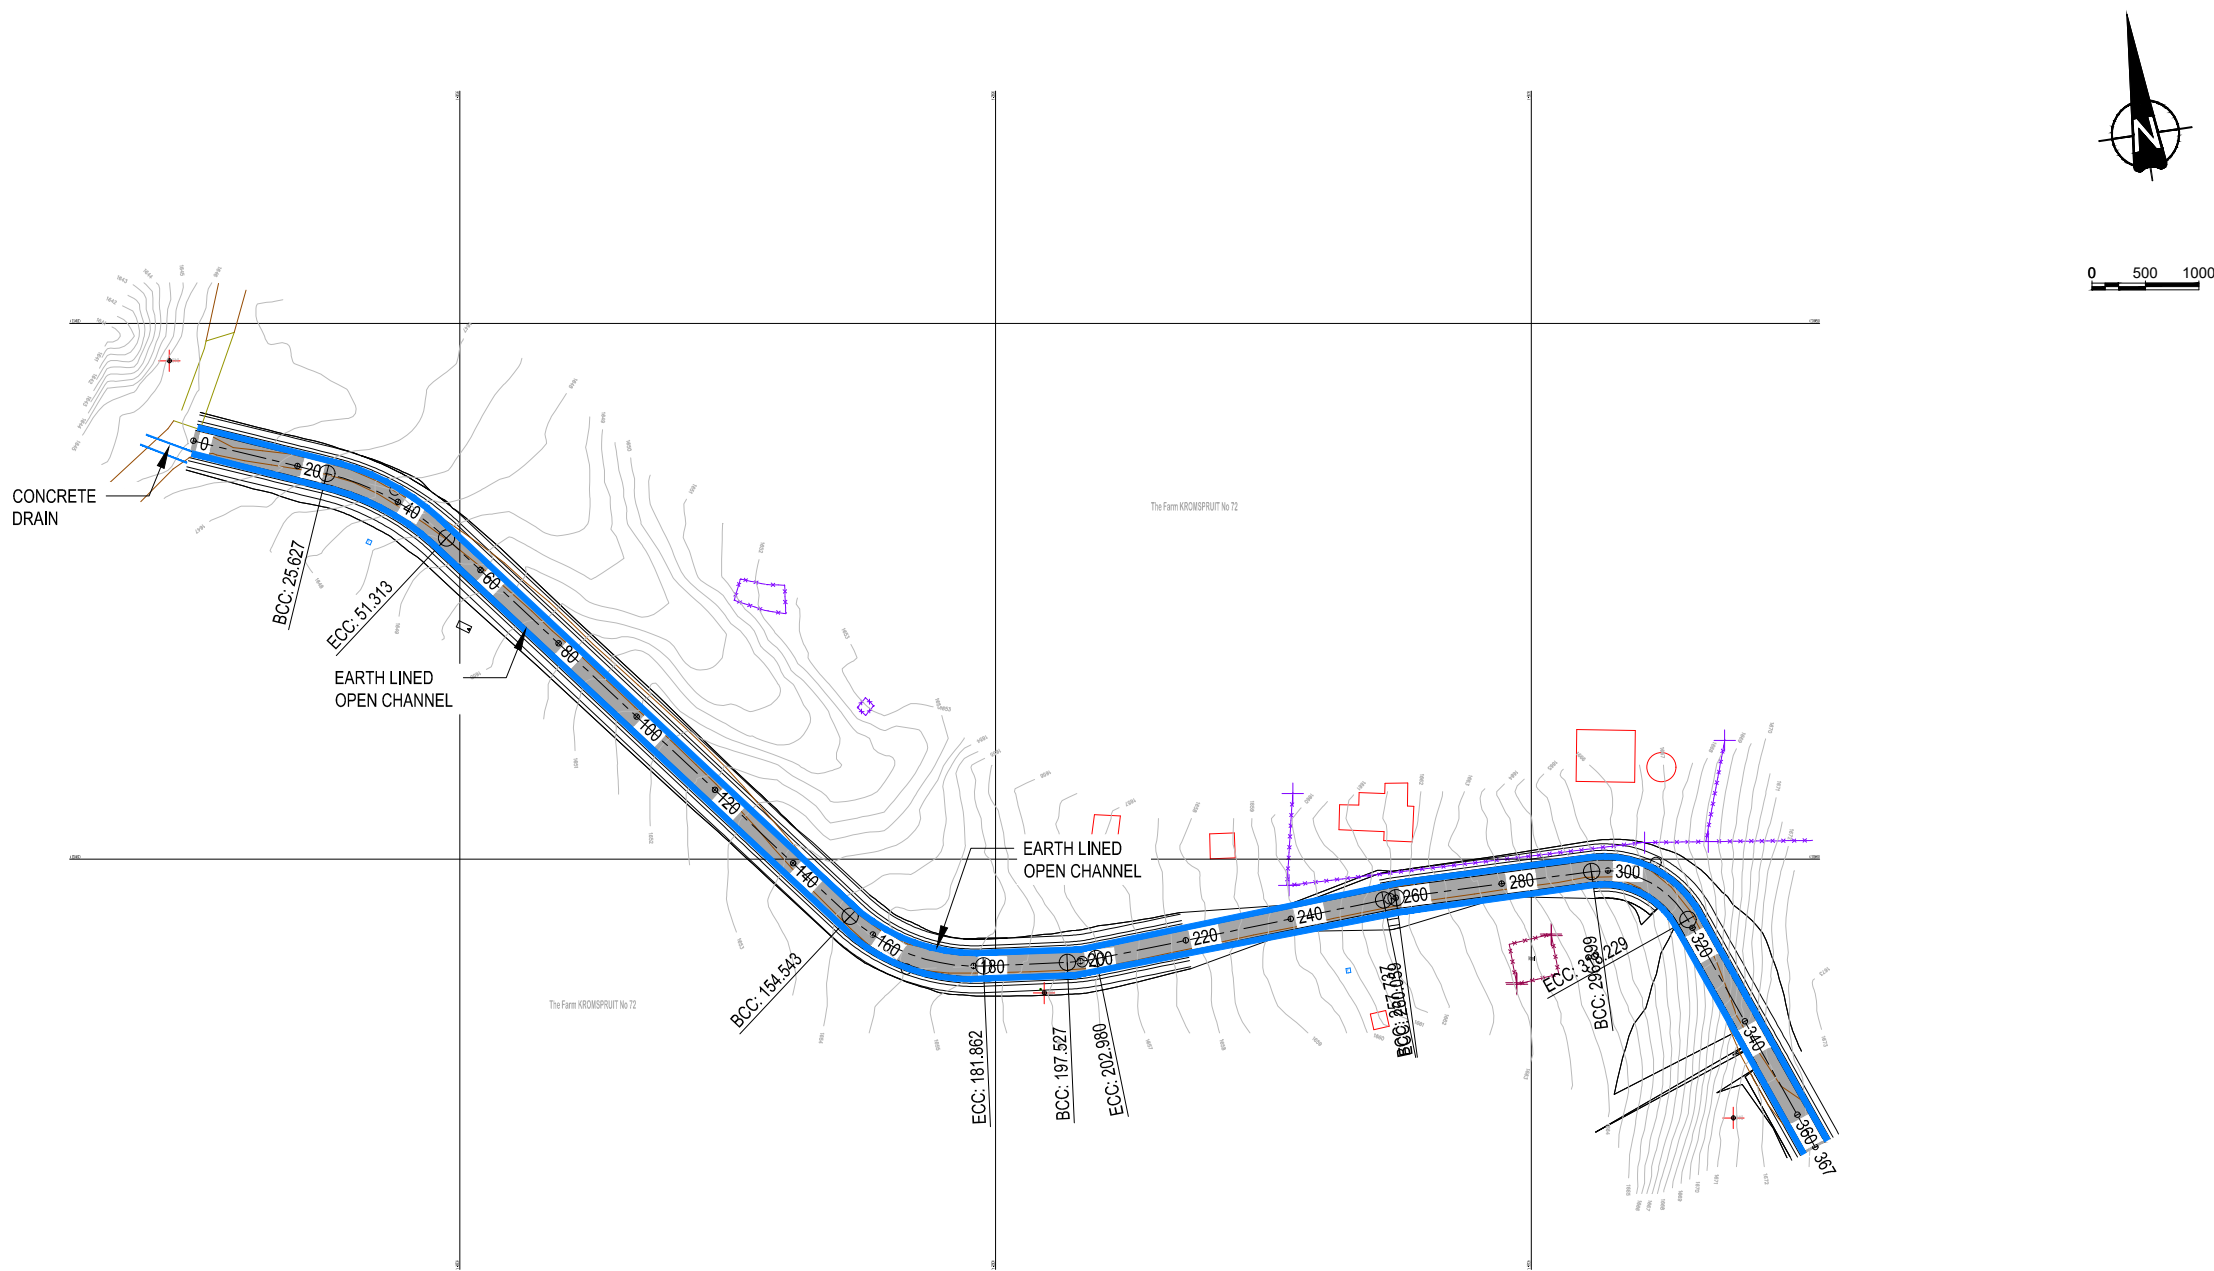

VERTICAL PROFILE GRADES	
FINAL DESIGN ROAD LEVELS	LEFT EDGE (HL)
	CENTRE LINE (CL)
	RIGHT EDGE (HR)
GROUND LEVELS ON CL	
SUPERELEVATION	
HORIZONTAL ALIGNMENT	
DISTANCE (m)	

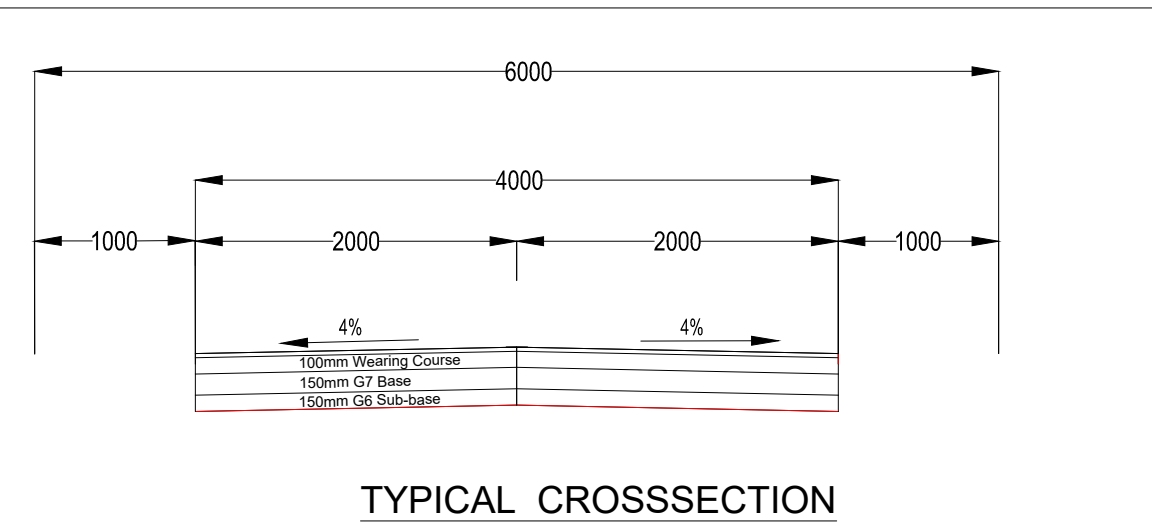

CLIENT:



19 Murray Street
Lady Grey
9755

Tel: (051) 603 1449
Email:
vanzyf@senqu.gov.za

CONSULTANT:



THEWO & SMMS - JV



Sigodi Marah Martin
Management Support
Development & Engineering Consultants

58 Bretnar Road
Westdene
Bloomfontein
9301

PROFESSIONAL ENGINEER:

L. MARAH

PROF. Reg.No:
920281

DATE:

SIGNATURE:

DESIGN BY:

R DHLIWAYO

DRAWN BY:

R DHLIWAYO

CHECKED BY:

L. MARAH

APPROVED BY:

L. MARAH

REVISIONS			
REV	DATE	DESCRIPTION	BY

PROJECT NAME

REPAIRING OF 4.5 KM GRAVEL ROADS AND STORMWATER CHANNELS IN Ward: 17 Joveleni, Hinana and Voyizana

TITLE

JOVELENI ROAD 1 LONGSECTION

PROJECT STATUS:

TENDER



DATE	SCALE	SHEET	REV	A1
2025-02-21	N.T.S	1 OF 2	A	A1

DWG NO

P-SM01-PMO-GR-J-T-01

BM44	-38624.39	3384291.20	1659.1
BM45	-38788.72	3384311.84	1668.4
BM46	-38987.31	3384152.35	1670.7
BM47	-39151.79	3384029.79	1672.3
VOY	-38592.48	3384294.20	1657.8

N.G.L	NATURAL GROUND LEVEL
CL	CENTRELINE
m	METERS (UNIT)
HL	LEFT HAND
HR	RIGHT HAND
BCC	BEGINNING OF CURVE CENTRELINE
ECC	END OF CURVE CENTRELINE
BVC	BEGINNING OF VERTICAL CURVE
EVC	END OF VERTICAL CURVE
R	RADIUS
CH	CHAINAGE
PI	POINT OF INTERSECTION

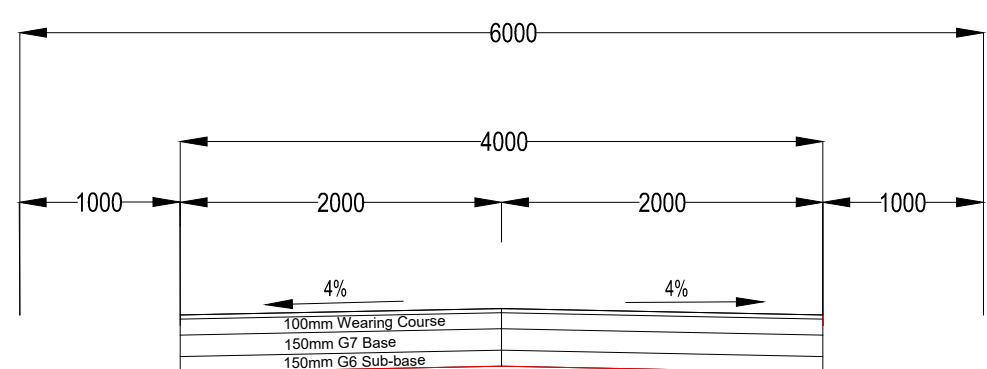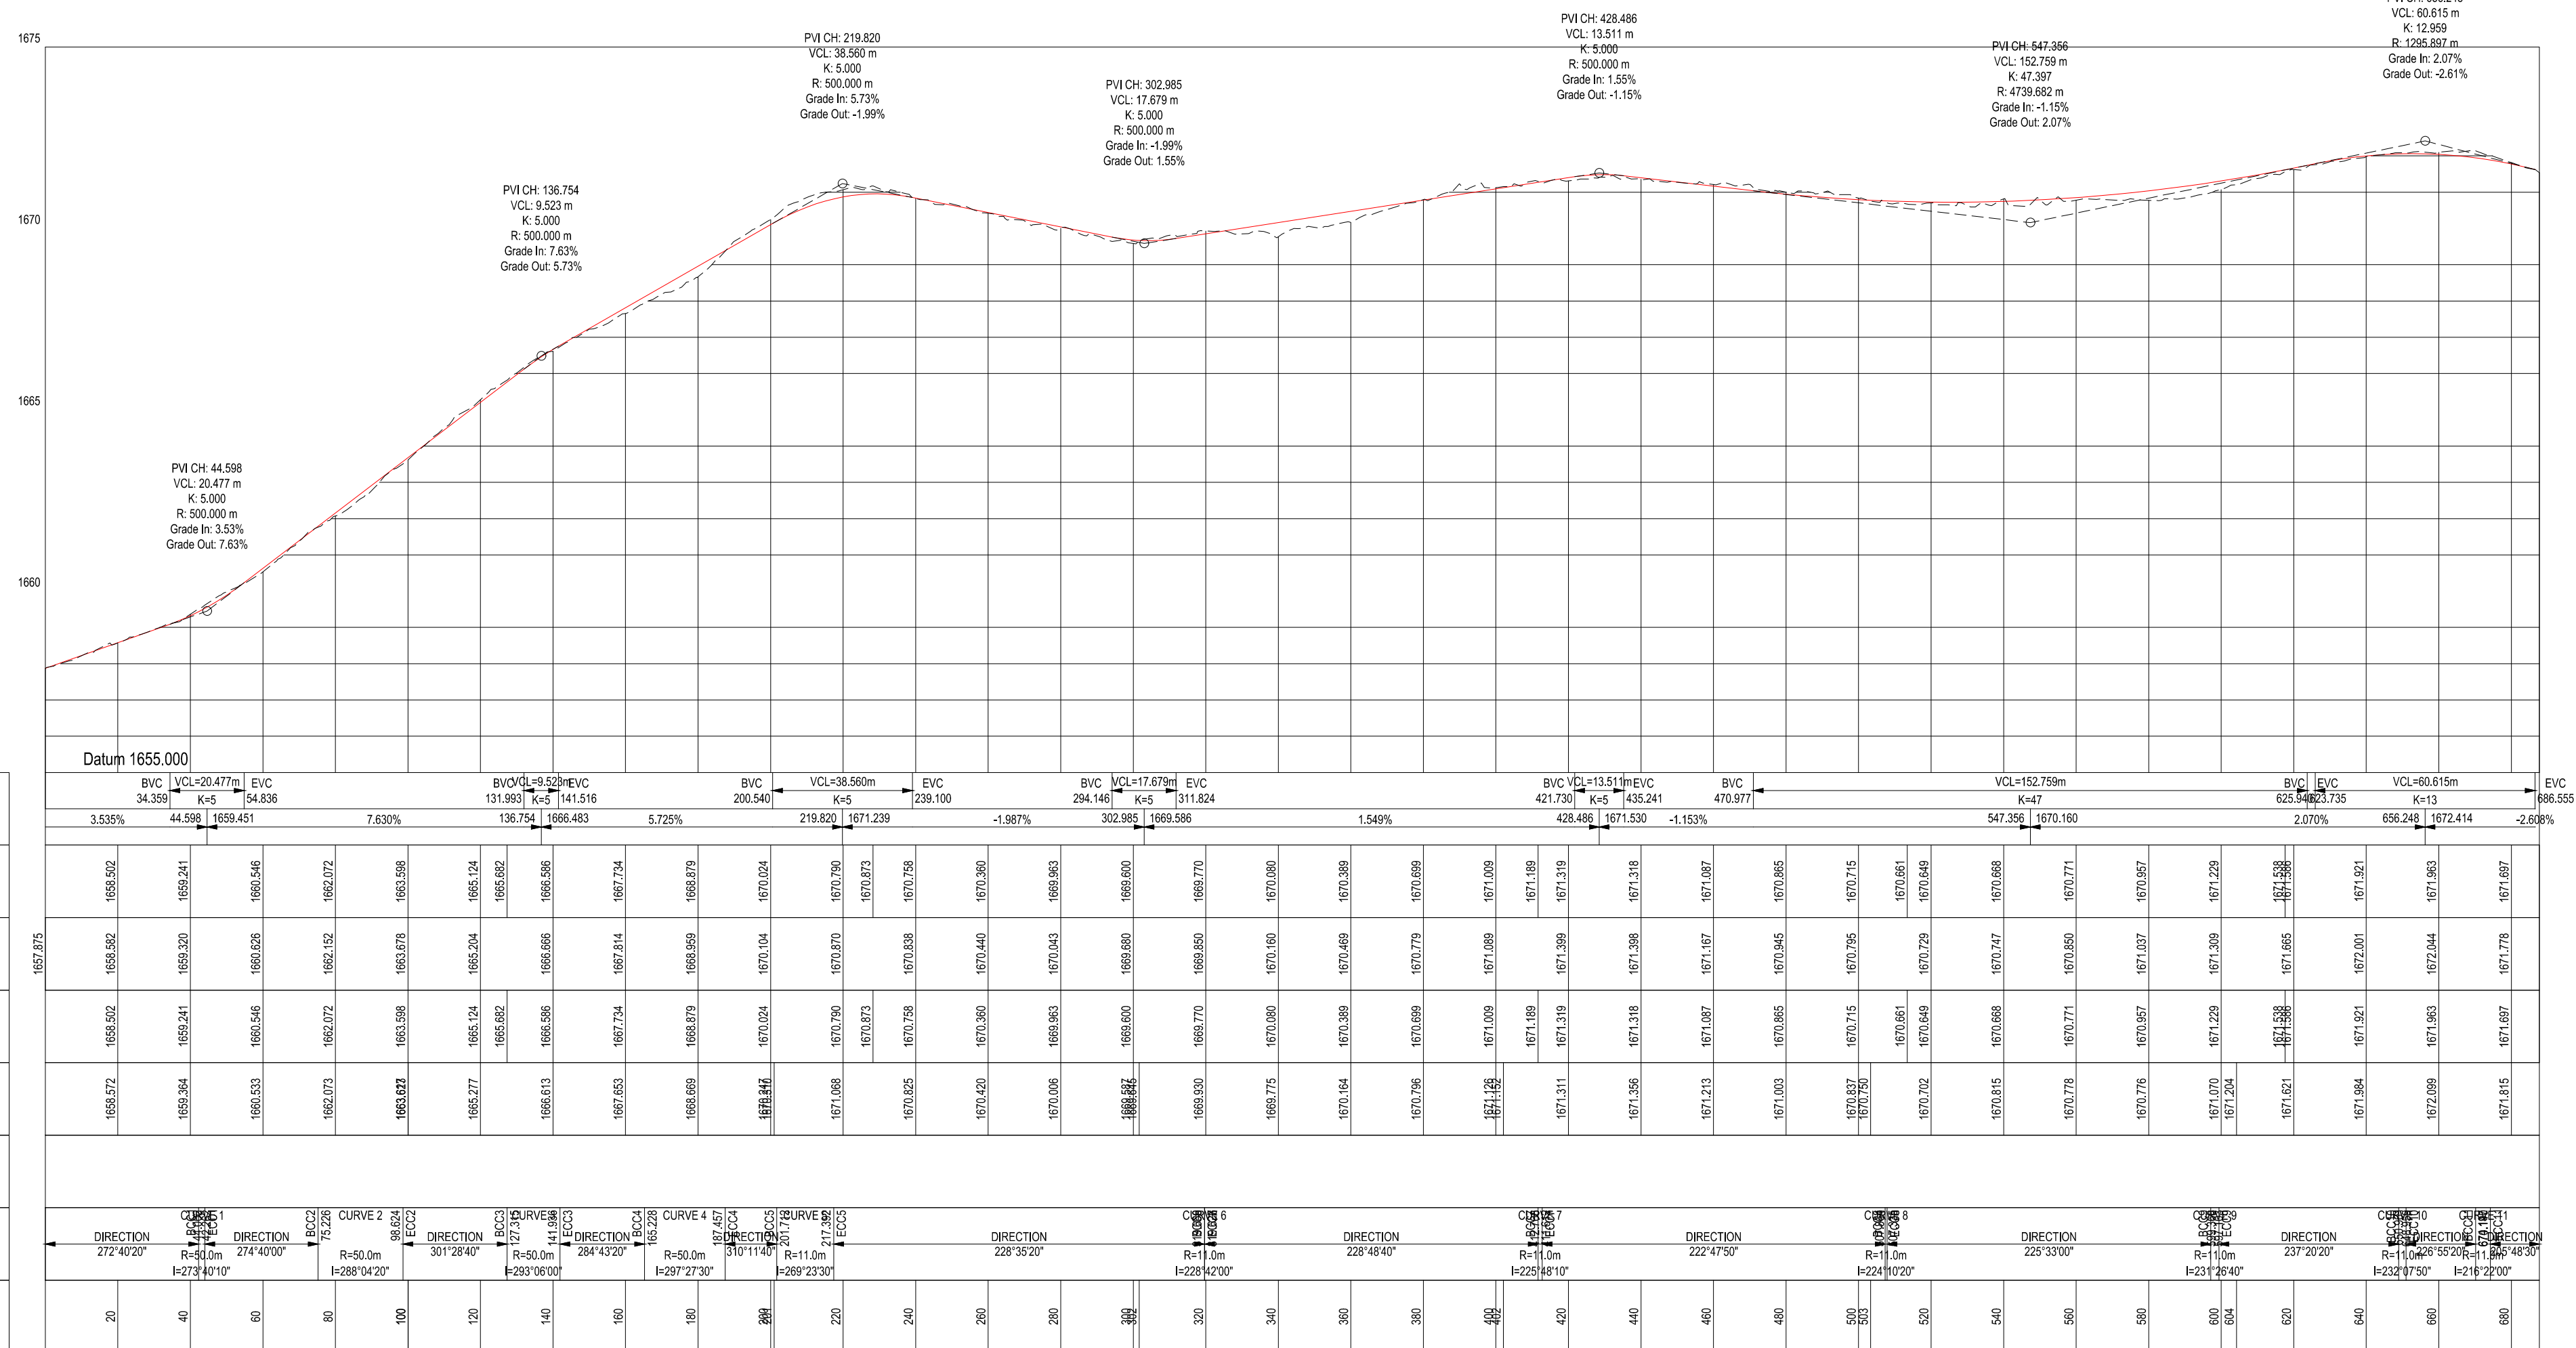

19 Murray Street
Lady Grey
9755

Tel: (051) 603 1449
Email: vanzylt@senqu.gov.za



58 Brebner Road
Westdene
Bloemfontein
9301



Sigodi Marah Martin
Management Support
Development & Engineering Consultants

PROF. Reg.No
920281

SIGNATURE


R DHLIWAYO

L. MARAH

L. MARAH

[illegible]

REPAIRING OF 4,5 KM GRAVEL ROADS AND STORMWATER CHANNELS IN Ward: 17 Joveleni, Hinana and Voyizana

JOVELENI ROAD 2 LONGSECTION

TENDER

SCALE

N.T.S

101-PMC

100

	9
--	---

SCALE

N.T.S

101-PMC

101-1 MC

P-SM01-PMO-GR-J-T-02

LEGEND



-  CENTRELINE
 ESKOM/TELKOM POLE
 EXISTING POWER LINE
 4% → ROAD CROSS FALL
 FENCE
 EXISTING TREE
 BUILDING

ABBREVIATIONS


- | | |
|-------|-------------------------------|
| N.G.L | NATURAL GROUND LEVEL |
| CL | CENTRELINE |
| m | METERS (UNIT) |
| HL | LEFT HAND |
| HR | RIGHT HAND |
| BCC | BEGINNING OF CURVE CENTRELINE |
| ECC | END OF CURVE CENTRELINE |
| BVC | BEGINNING OF VERTICAL CURVE |
| EVC | END OF VERTICAL CURVE |
| R | RADIUS |
| CH. | CHAINAGE |
| PI | POINT OF INTERSECTION |

COORDINATE LIST

BM44	-38624.39	3384291.20	1659.1
BM45	-38788.72	3384311.84	1668.4
BM46	-38987.31	3384152.35	1670.7
BM47	-39151.79	3384029.79	1672.3
VOY	-38592.48	3384294.20	1657.88

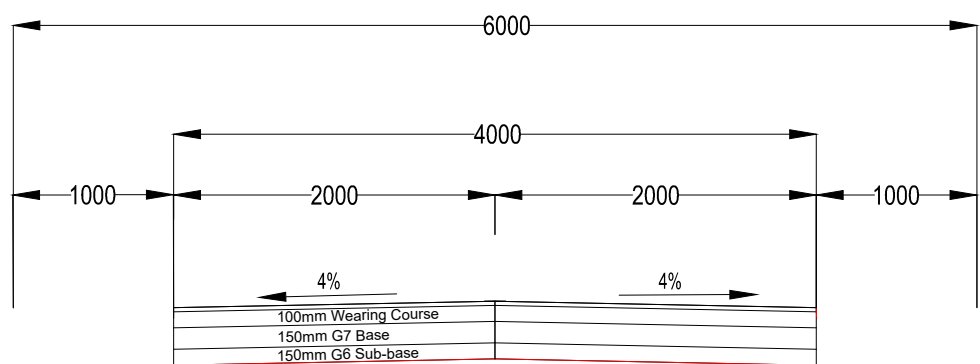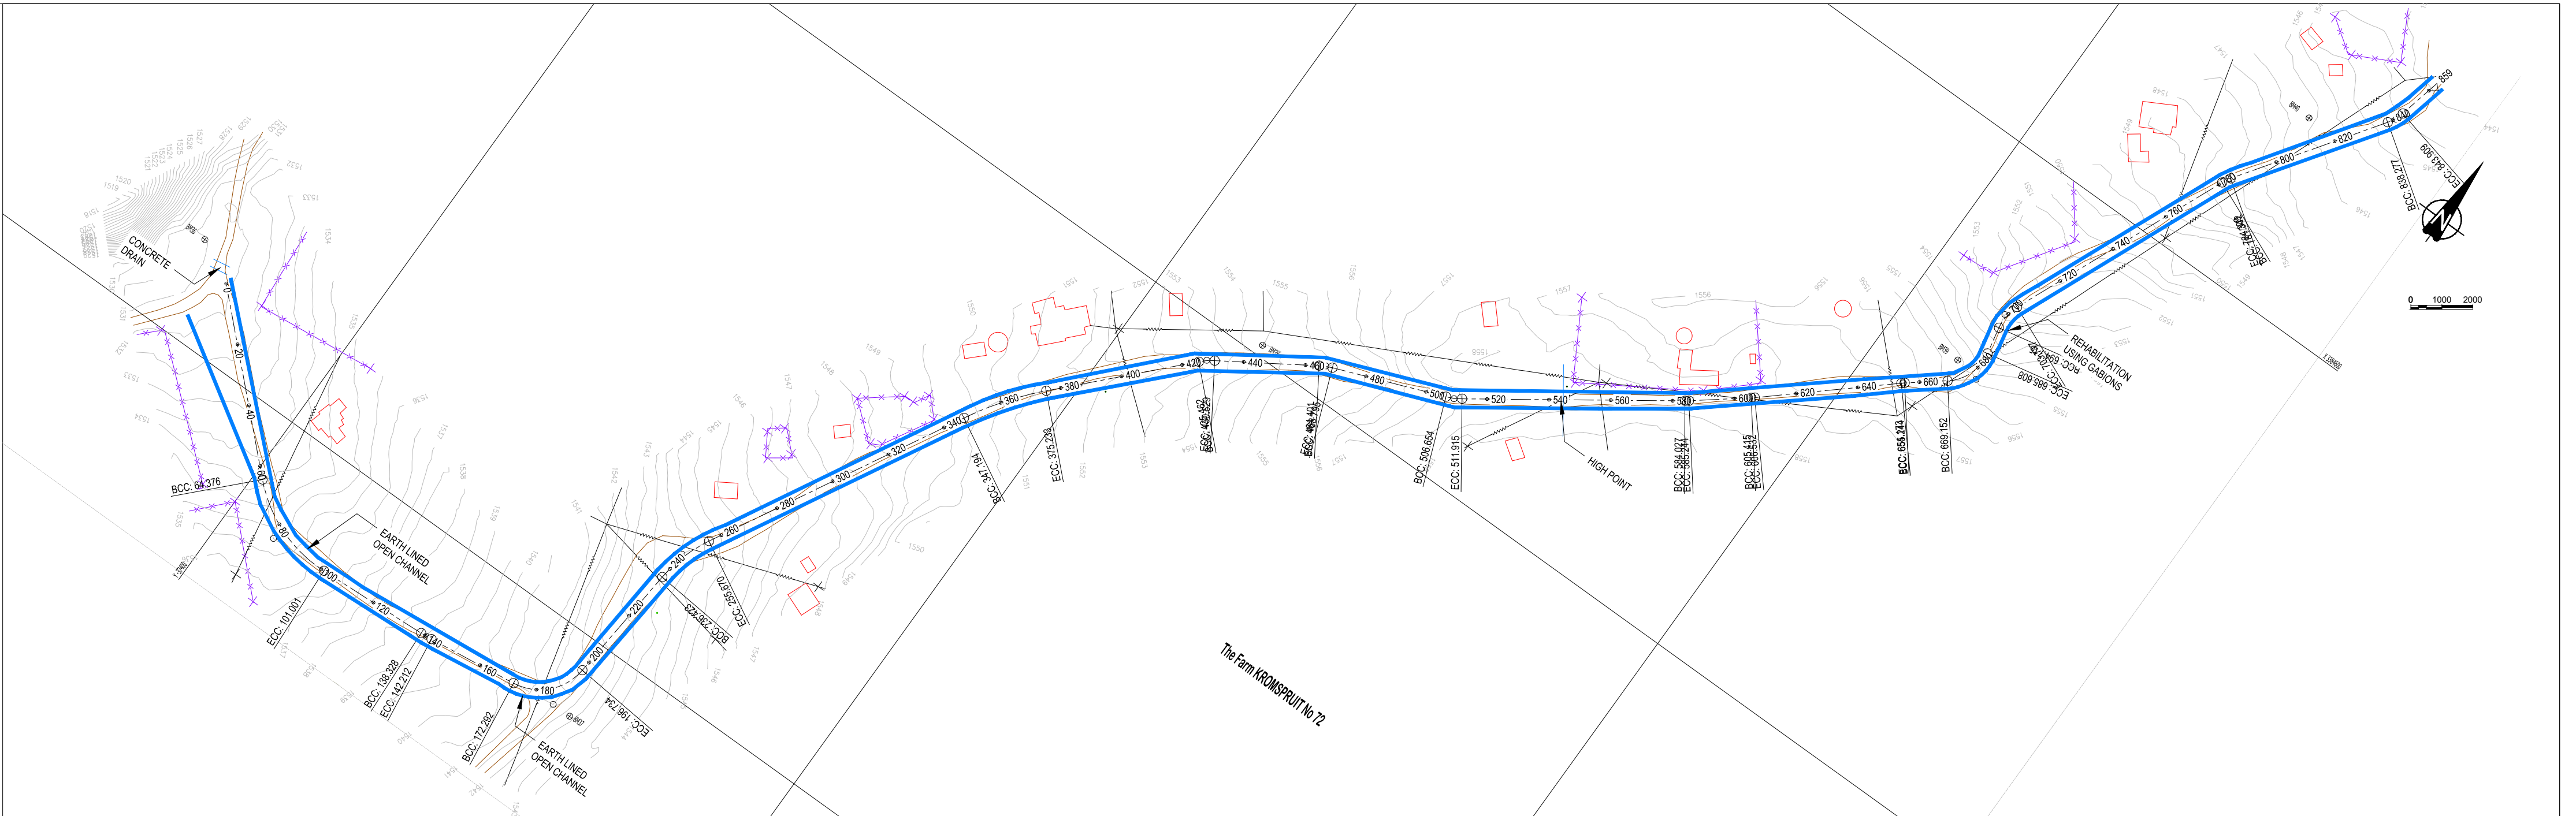

TYPICAL CROSS SECTION

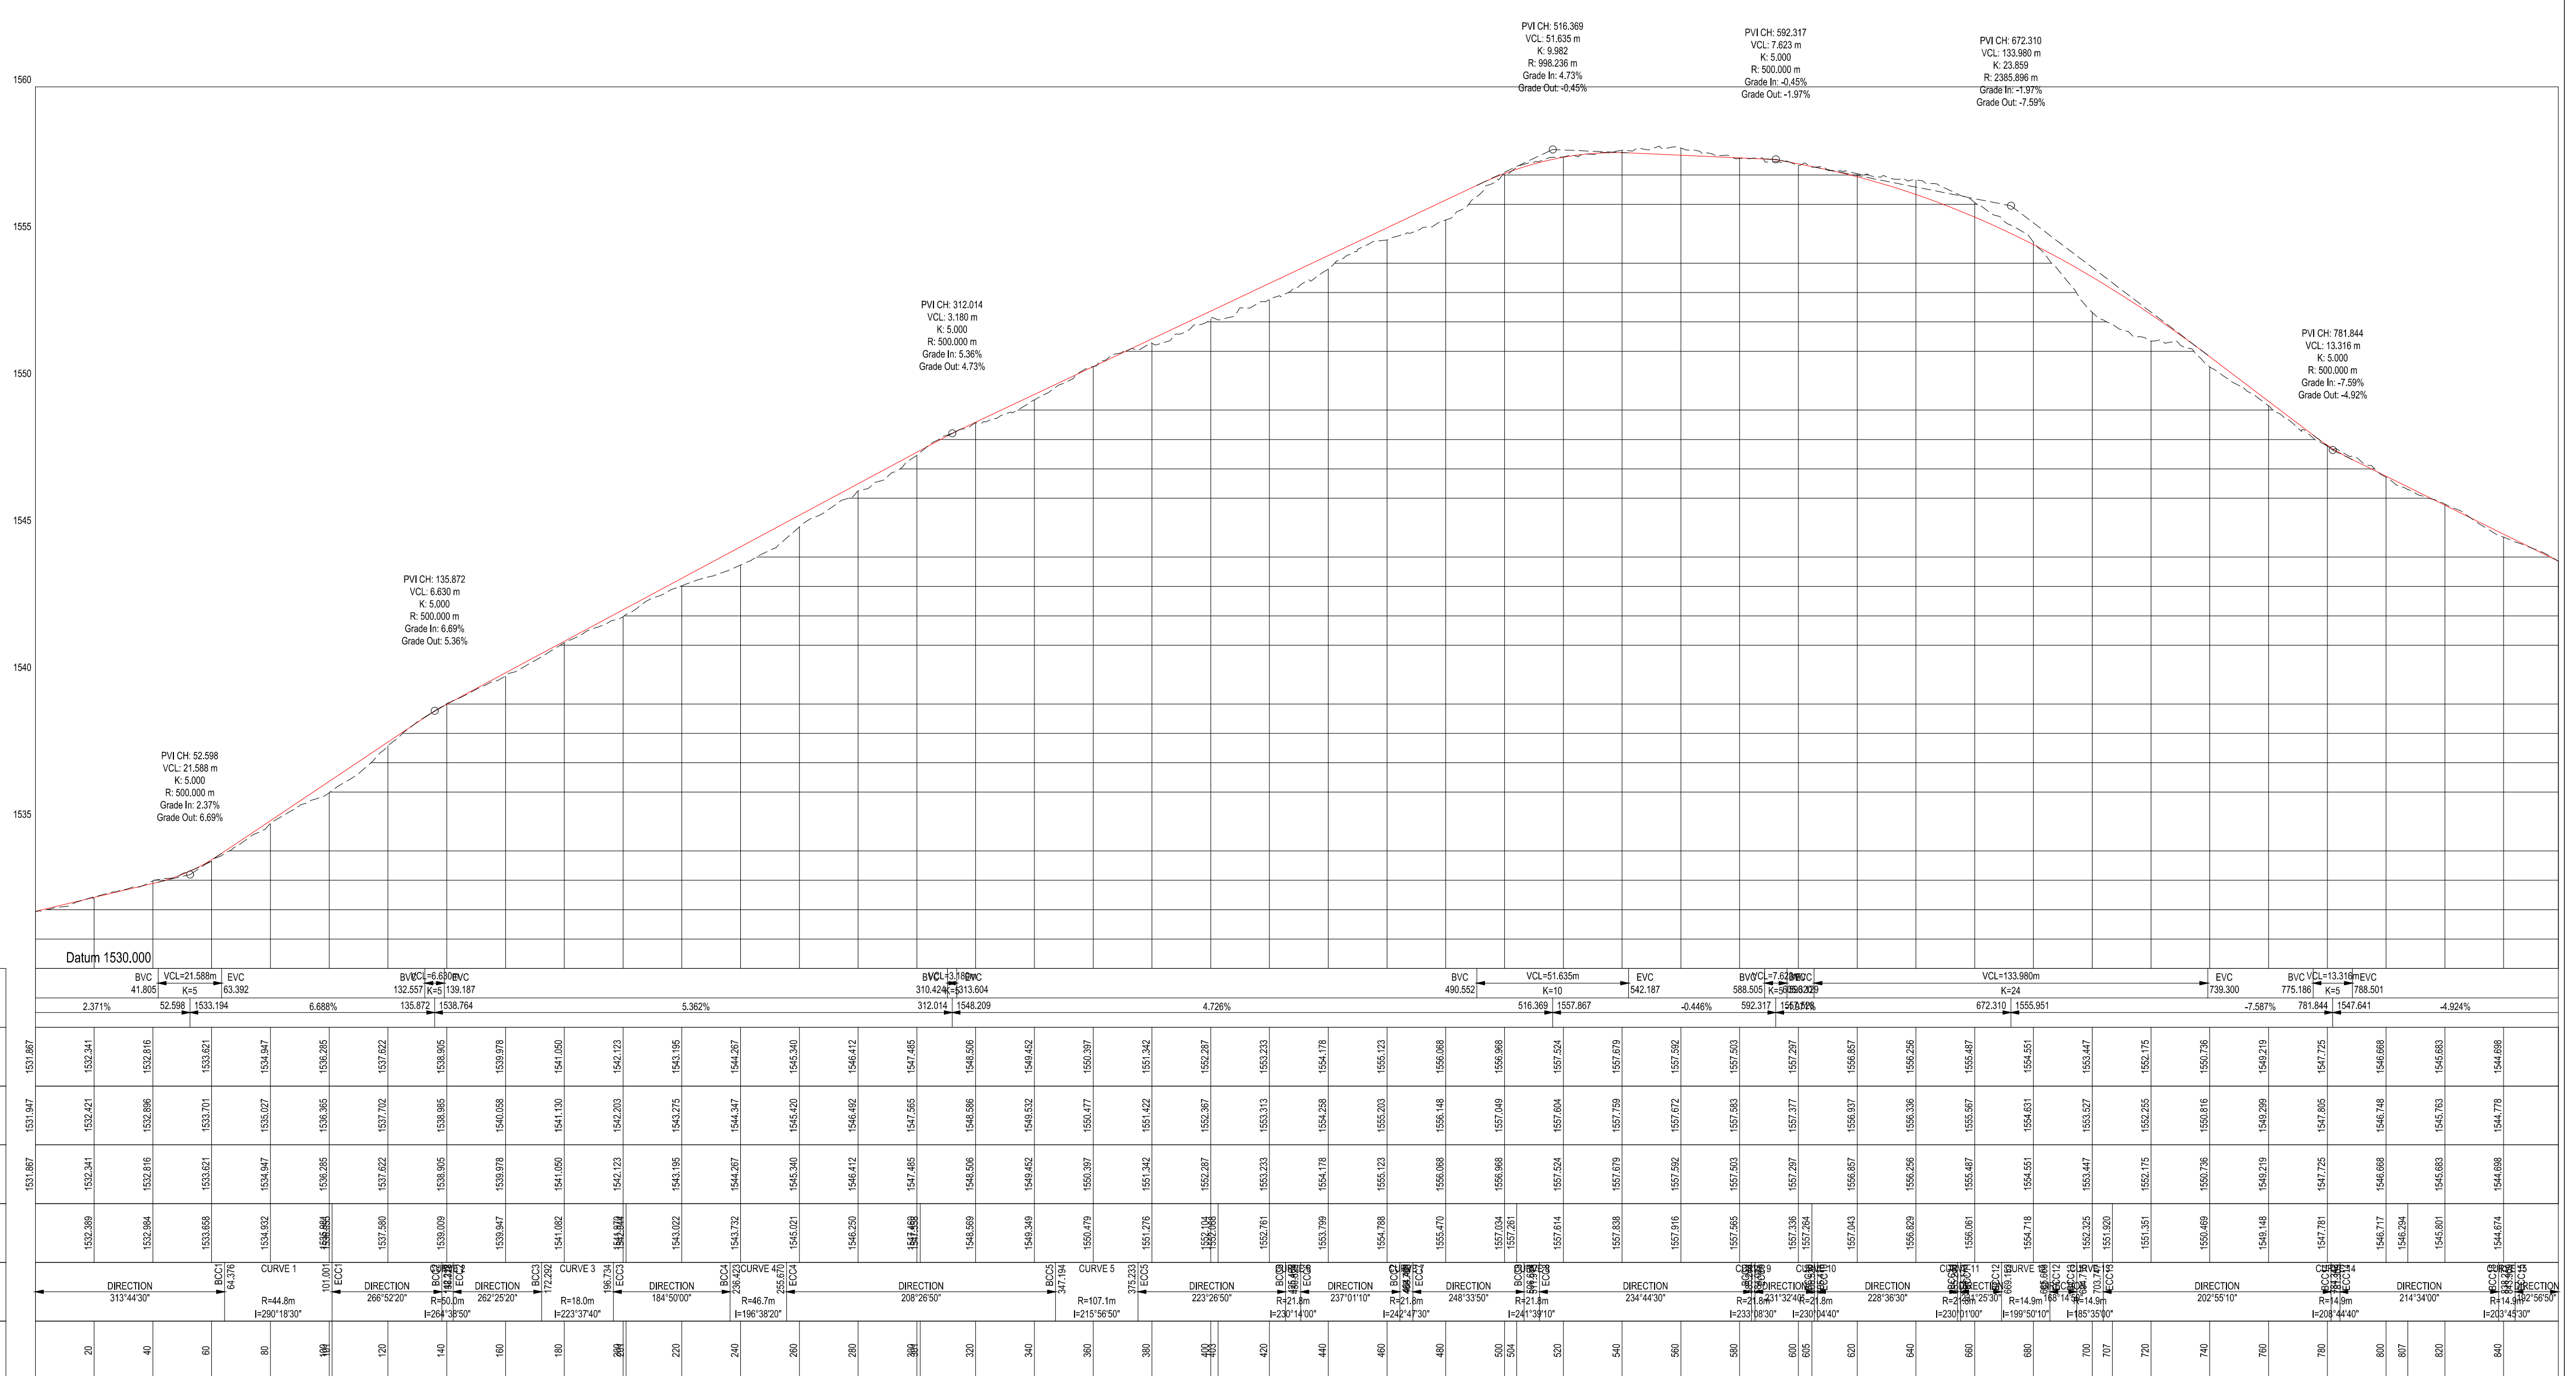

VERTICAL PROFILE GRADES		BVC=41.805 VCL=+1.589m K=5 EVC=63.392										BVC=132.557 VCL=+1.680m K=5 EVC=138.187										BVC=310.424 VCL=+1.739m K=10 EVC=313.604										BVC=588.505 VCL=+1.839m K=20 EVC=593.


CLIENT:



19 Murray Street
Lady Grey
9755

Tel: (051) 603 1449
Email:

vanzylt@senqu.gov.za

CONSULTANT:

THEWO & SMMMS - JV



58 Brebner Road
Westdene
Bloemfontein
9301

PROFESSIONAL ENGINEER:

PROF. Reg.No:
920281

DATE:

SIGNATURE:

DESIGN BY:

R DHLWAYO

DRAWN BY:

CHECKED BY _____

APPROVED BY _____

R DHLWAYO

B. DHILIMAYO

CHECKED BY _____

APPROVED BY _____

[illegible]

PROJECT NAME	
--------------	--

REPAIRING OF 4,5 KM GRAVEL ROADS AND STORMWATER CHANNELS IN Ward: 17 Joveleni, Hinana and Voyizana

TITLE	
-------	--

JOVELENI ROAD 3 LONGSECTION

PROJECT STATUS:	
-----------------	--

TENDER

DATE _____

2025-02-21

SCALE

N.T.S

SHEE

[illegible]


P-SM01-PMO-GR-J-T-03

LEGEND

- CENTRELINE
- ESKOM/TELKOM POLE
- EXISTING POWER LINE
- ROAD CROSS FALL
- FENCE
- EXISTING TREE
- BUILDING

ABBREVIATIONS




- N.G.L NATURAL GROUND LEVEL
- CL CENTRELINE
- m METERS (UNIT)
- HL LEFT HAND
- HR RIGHT HAND
- BCC BEGINNING OF CURVE CENTRELINE
- ECC END OF CURVE CENTRELINE
- BVC BEGINNING OF VERTICAL CURVE
- EVC END OF VERTICAL CURVE
- R RADIUS
- CH. CHAINAGE
- PI POINT OF INTERSECTION

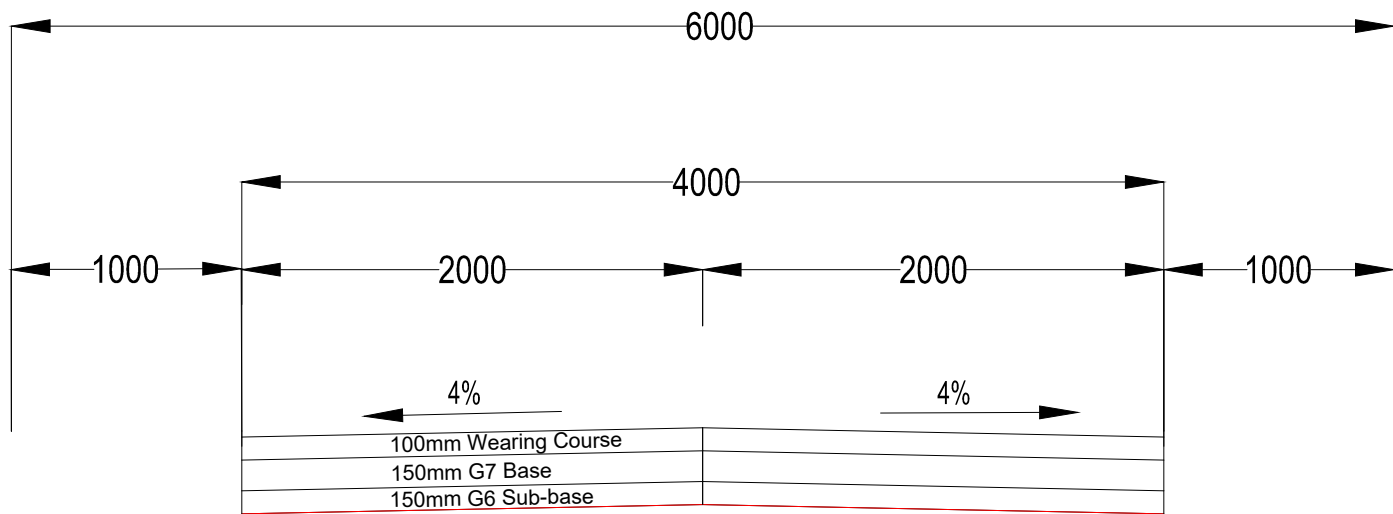

TYPICAL CROSSECTION

COORDINATE LIST

BM57 -43168.25 3384280.01 1632.59
BM58 -43133.53 3384417.41 1634.99

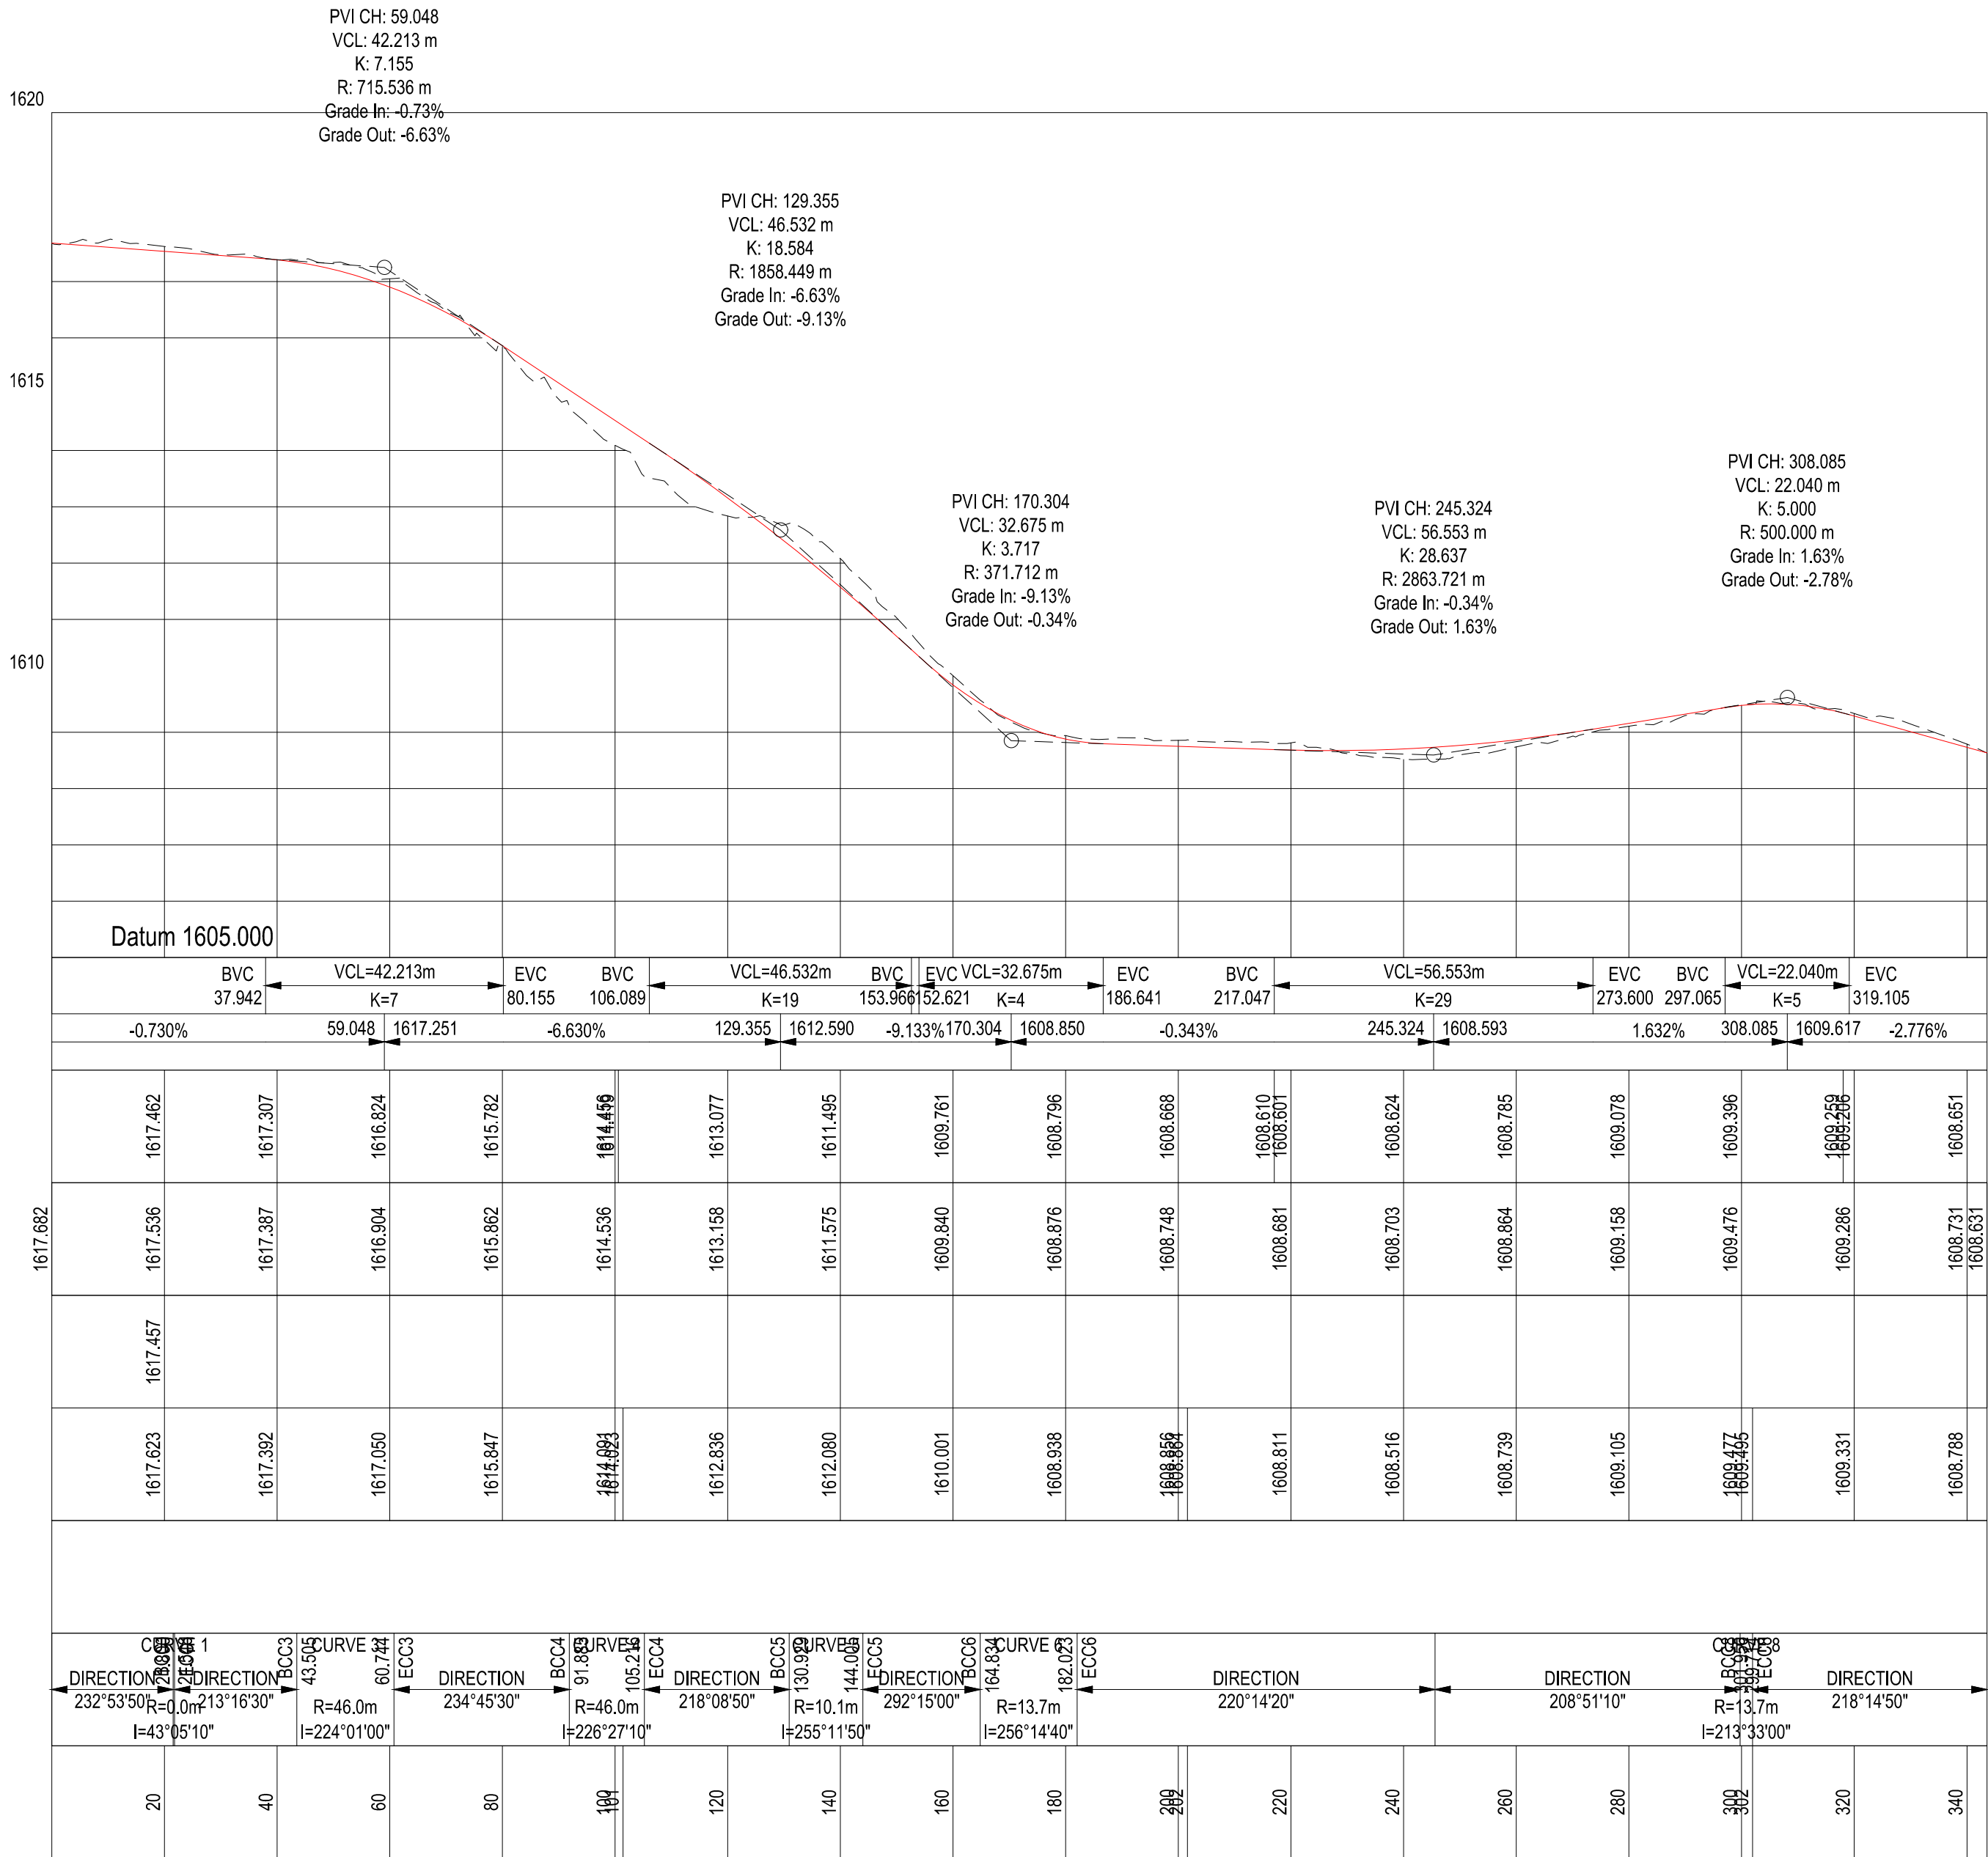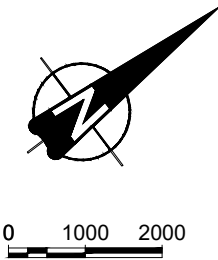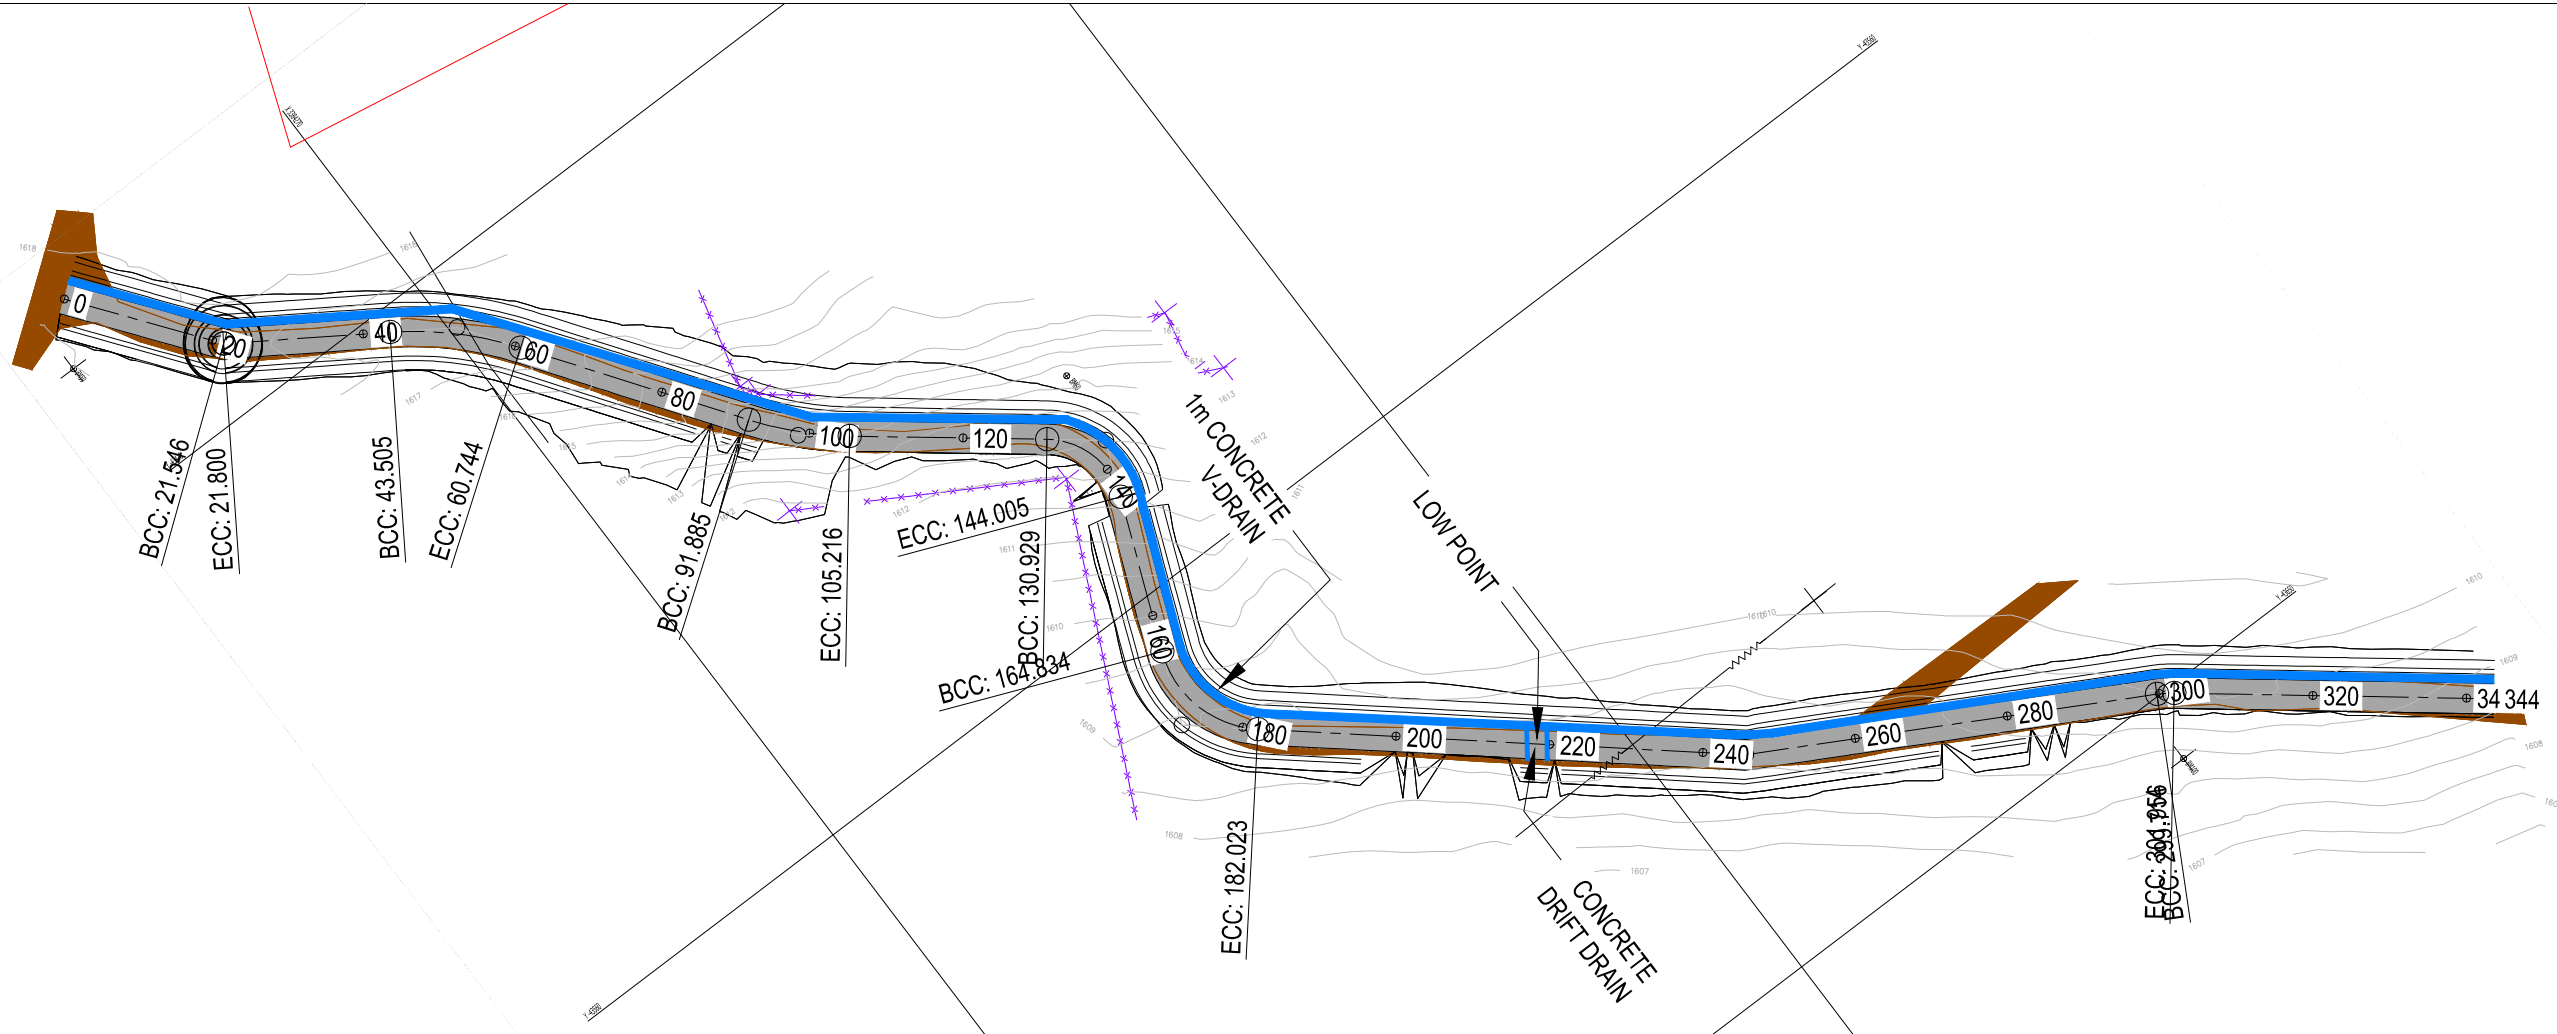

VERTICAL PROFILE GRADES	
FINAL DESIGN ROAD LEVELS	LEFT EDGE (HL)
	CENTRE LINE (CL)
	RIGHT EDGE (HR)
GROUND LEVELS ON CL	
SUPERELEVATION	
LEFT RIGHT ---	
HORIZONTAL ALIGNMENT	
DISTANCE (m)	

CLIENT:  19 Murray Street Lady Grey 9755 Tel: (051) 603 1449 Email: vanzyll@senqu.gov.za	CONSULTANT: THEWO & SMMS - JV  58 Brebner Road Westdene Bloemfontein 9301	PROFESSIONAL ENGINEER: L. MARAH PROF. Reg.No: 920281 DATE: SIGNATURE:	DESIGN BY: R DHLIWAYO DRAWN BY: R DHLIWAYO CHECKED BY: L. MARAH APPROVED BY: L. MARAH	REVISIONS <table><thead><tr><th>REV</th><th>DATE</th><th>DESCRIPTION</th><th>BY</th></tr></thead><tbody><tr><td> </td><td> </td><td> </td><td> </td></tr><tr><td> </td><td> </td><td> </td><td> </td></tr><tr><td> </td><td> </td><td> </td><td> </td></tr><tr><td> </td><td> </td><td> </td><td> </td></tr><tr><td> </td><td> </td><td> </td><td> </td></tr><tr><td> </td><td> </td><td> </td><td> </td></tr><tr><td> </td><td> </td><td> </td><td> </td></tr></tbody></table>	REV	DATE	DESCRIPTION	BY																													PROJECT NAME REPAIRING OF 4,5 KM GRAVEL ROADS AND STORMWATER CHANNELS IN Ward: 17 Joveleni, Hinana and Voyizana TITLE HINANA ROAD 1 LONGSECTION	PROJECT STATUS: TENDER <table><thead><tr><th>DATE</th><th>SCALE</th><th>SHEET</th><th>REV</th><th>A1</th></tr></thead><tbody><tr><td>2025-02-21</td><td>N.T.S</td><td>1 OF 1</td><td>0</td><td>A1</td></tr></tbody></table> DWG NO P-SM01-PMO-GR-H-01	DATE	SCALE	SHEET	REV	A1	2025-02-21	N.T.S	1 OF 1	0	A1
REV	DATE	DESCRIPTION	BY	
DATE	SCALE	SHEET	REV	A1	
2025-02-21	N.T.S	1 OF 1	0	A1	

LEGEND

- CENTRELINE
- ESKOM/TELKOM POLE
- EXISTING POWER LINE
- ROAD CROSS FALL
- FENCE
- EXISTING TREE
- BUILDING

ABBREVIATIONS

- N.G.L

NATURAL GROUND LEVEL
- CL

CENTRELINE
- m

METERS (UNIT)
- HL

LEFT HAND
- HR

RIGHT HAND
- BCC

BEGINNING OF CURVE CENTRELINE
- ECC

END OF CURVE CENTRELINE
- BVC

BEGINNING OF VERTICAL CURVE
- EVC

END OF VERTICAL CURVE
- R



RADIUS
- CH.

CHAINAGE
- PI

POINT OF INTERSECTION


COORDINATE LIST

BM57 -43168.25 3384280.01 1632.59
BM58 -43133.53 3384417.41 1634.99

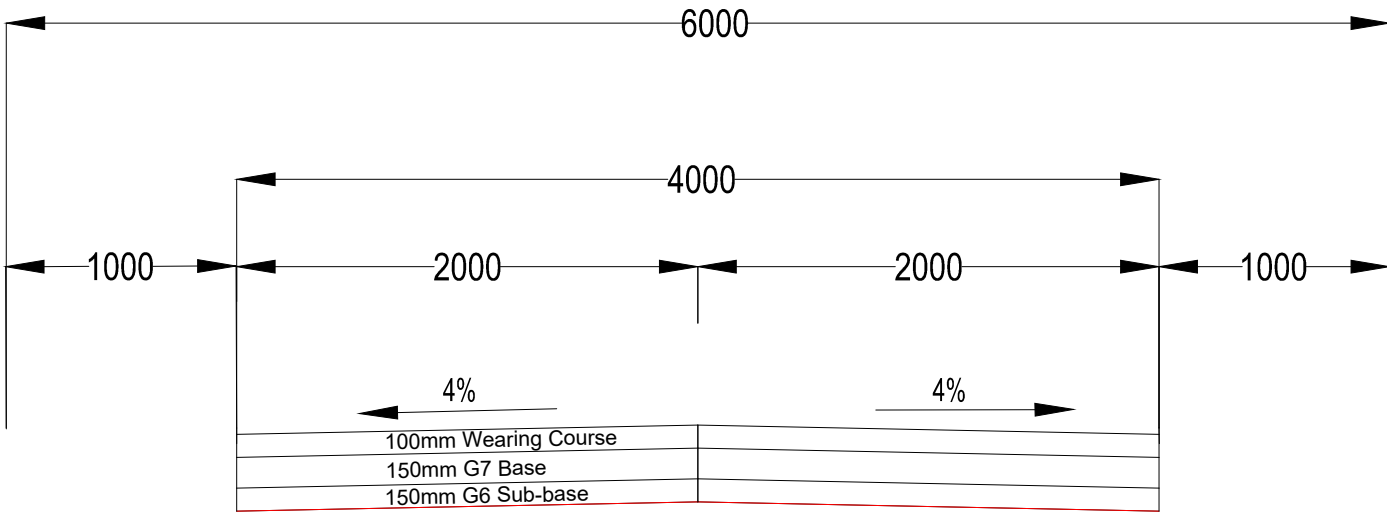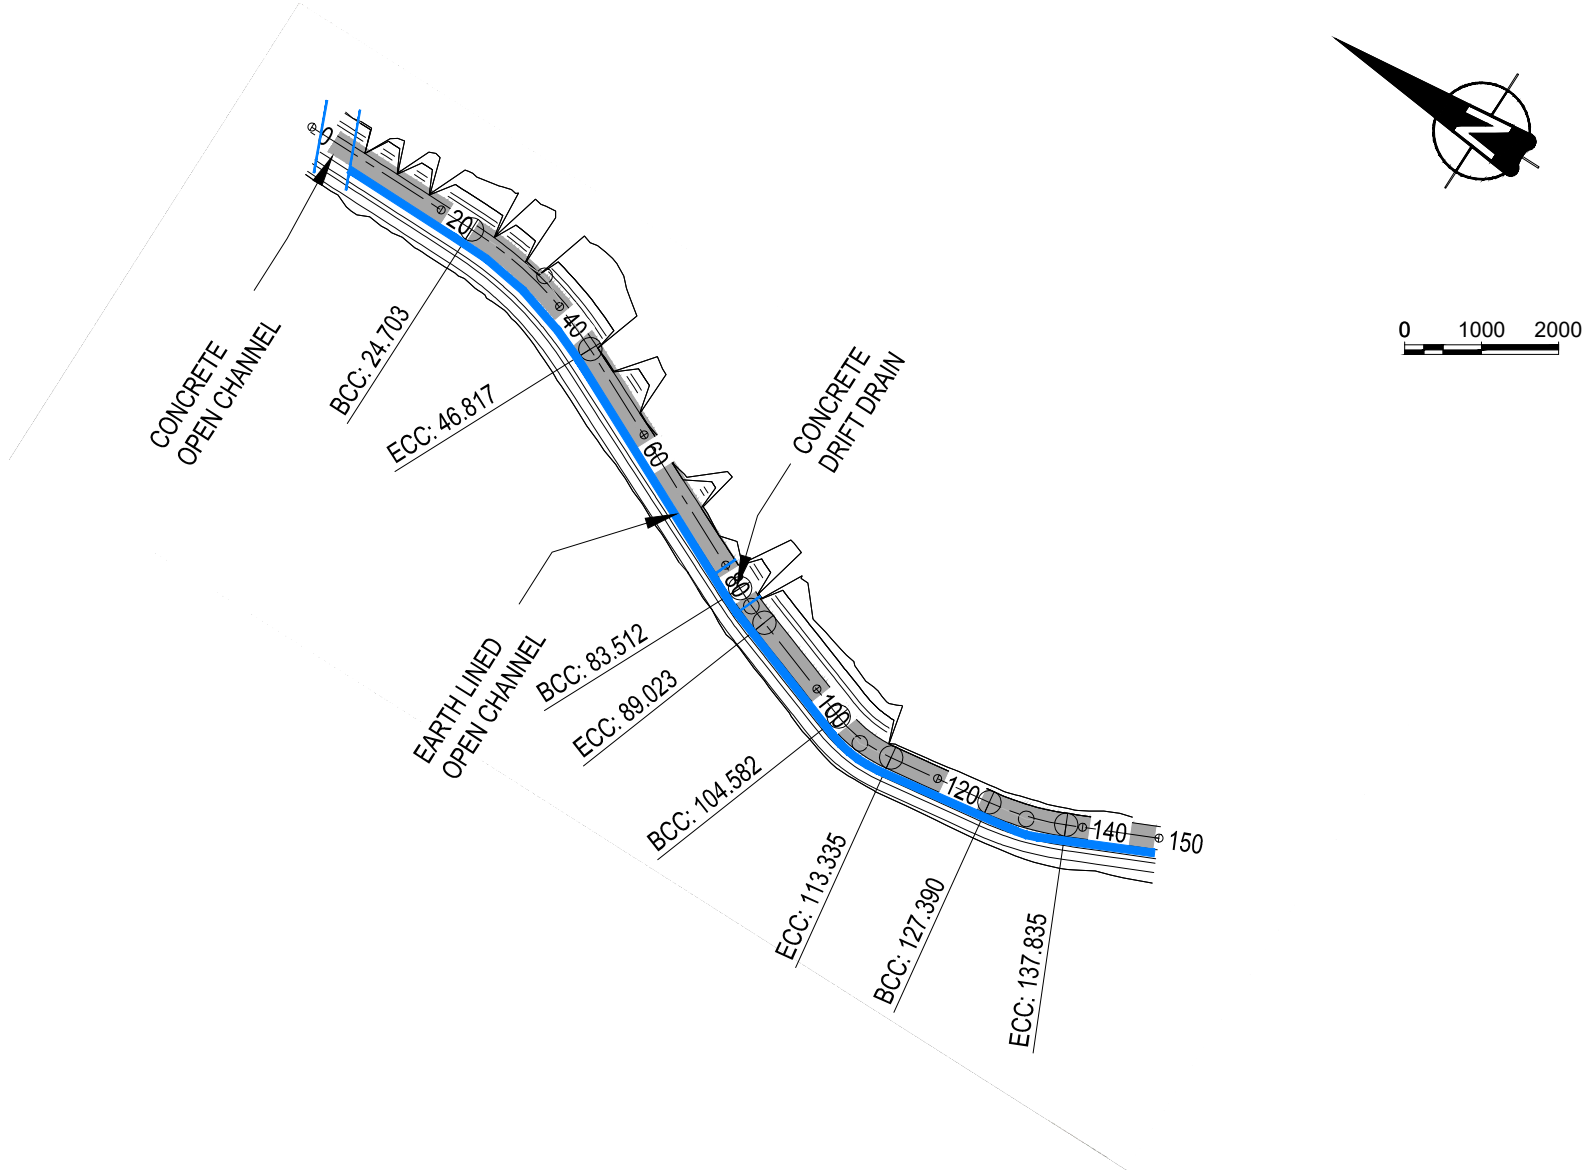

TYPICAL CROSSECTION

VERTICAL PROFILE GRADES	
FINAL DESIGN ROAD LEVELS	LEFT EDGE (HL)
	CENTRE LINE (CL)
	RIGHT EDGE (HR)
GROUND LEVELS ON CL	
HORIZONTAL ALIGNMENT	
DISTANCE (m)	

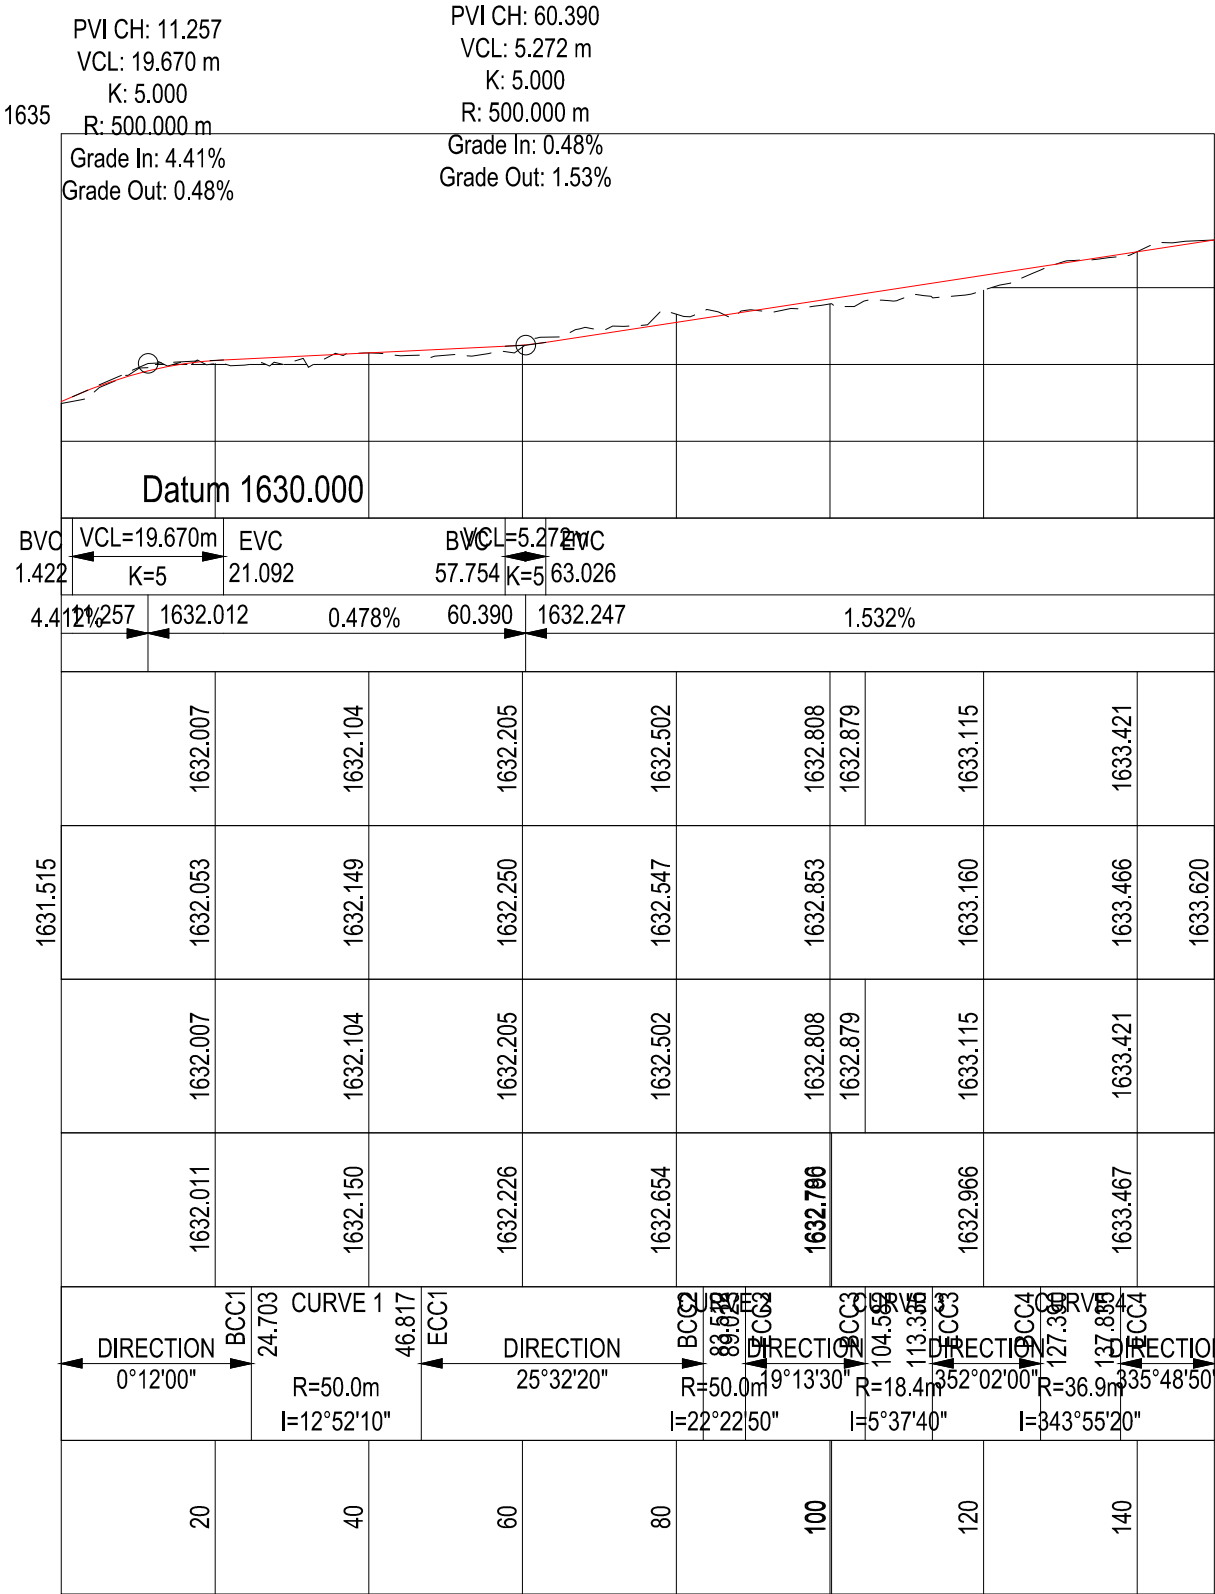



CLIENT:

19 Murray Street
Lady Grey
9755

Tel: (051) 603 1449
Email:
vanzylt@senqu.gov.za

CONSULTANT:

THEWO & SMMS - JV



58 Brebner Road
Westdene
Bloemfontein
9301

PROFESSIONAL ENGINEER:

L. MARAH
PROF. Reg.No:
920281
DATE:

SIGNATURE:

DESIGN BY:

R.DHLIWAYO
DRAWN BY:
R.DHLIWAYO
CHECKED BY:
L. MARAH
APPROVED BY:
L. MARAH

REVISIONS			
REV	DATE	DESCRIPTION	BY

PROJECT NAME

REPAIRING OF 4,5 KM GRAVEL ROADS AND STORMWATER CHANNELS IN Ward: 17 Joveleni, Hinana and Voyizana

TITLE

HINANA ROAD 2 LONGSECTION

PROJECT STATUS:

TENDER

DATE	SCALE	SHEET	REV	
2025-02-21	N.T.S	1 OF 1	0	A1

DWG NO
P-SM01-PMO-GR-H-02

LEGEND


- CENTRELINE
- ESKOM/TELKOM POLE
- EXISTING POWER LINE
- ROAD CROSS FALL
- FENCE
- EXISTING TREE
- BUILDING

ABBREVIATIONS



- N.G.L. NATURAL GROUND LEVEL
- CL CENTRELINE
- m METERS (UNIT)
- HL LEFT HAND
- HR RIGHT HAND
- BCC BEGINNING OF CURVE CENTRELINE
- ECC END OF CURVE CENTRELINE
- BVC BEGINNING OF VERTICAL CURVE
- EVC END OF VERTICAL CURVE
- R RADIUS
- CH. CHAINAGE
- PI POINT OF INTERSECTION

COORDINATE LIST

BM6	-42799.70	3384253.35	1640.26
BM54	-42726.11	3384196.07	1636.93
BM55	-42719.63	3384499.10	1650.95
BM56	-42811.82	3384240.80	1640.20
BM91	-42616.53	3384316.06	1640.93

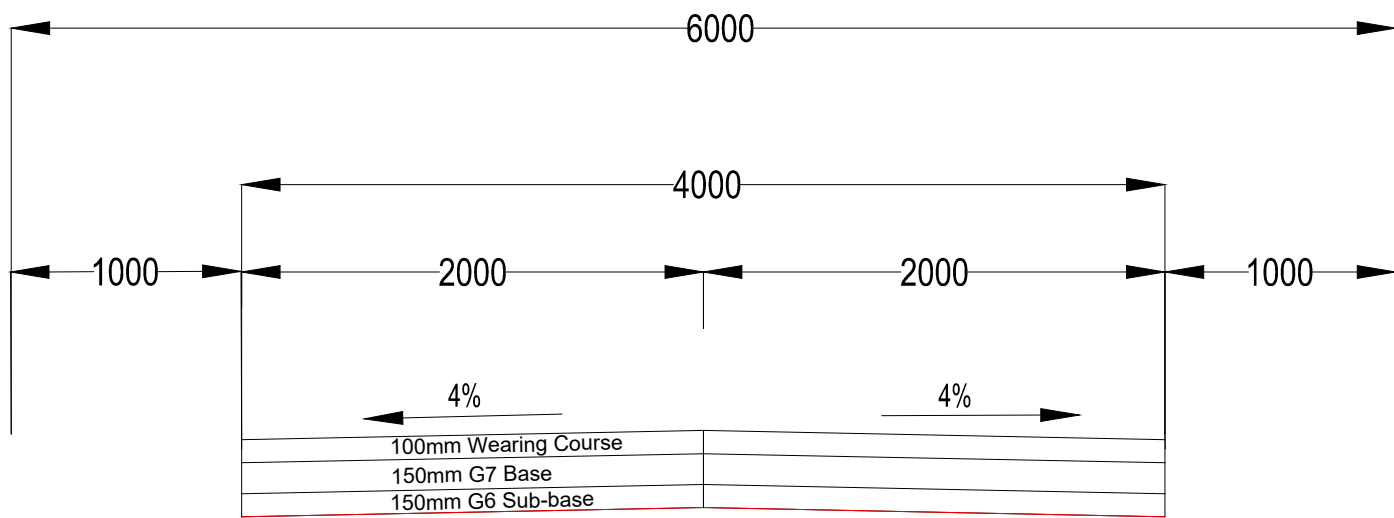

TYPICAL CROSSECTION

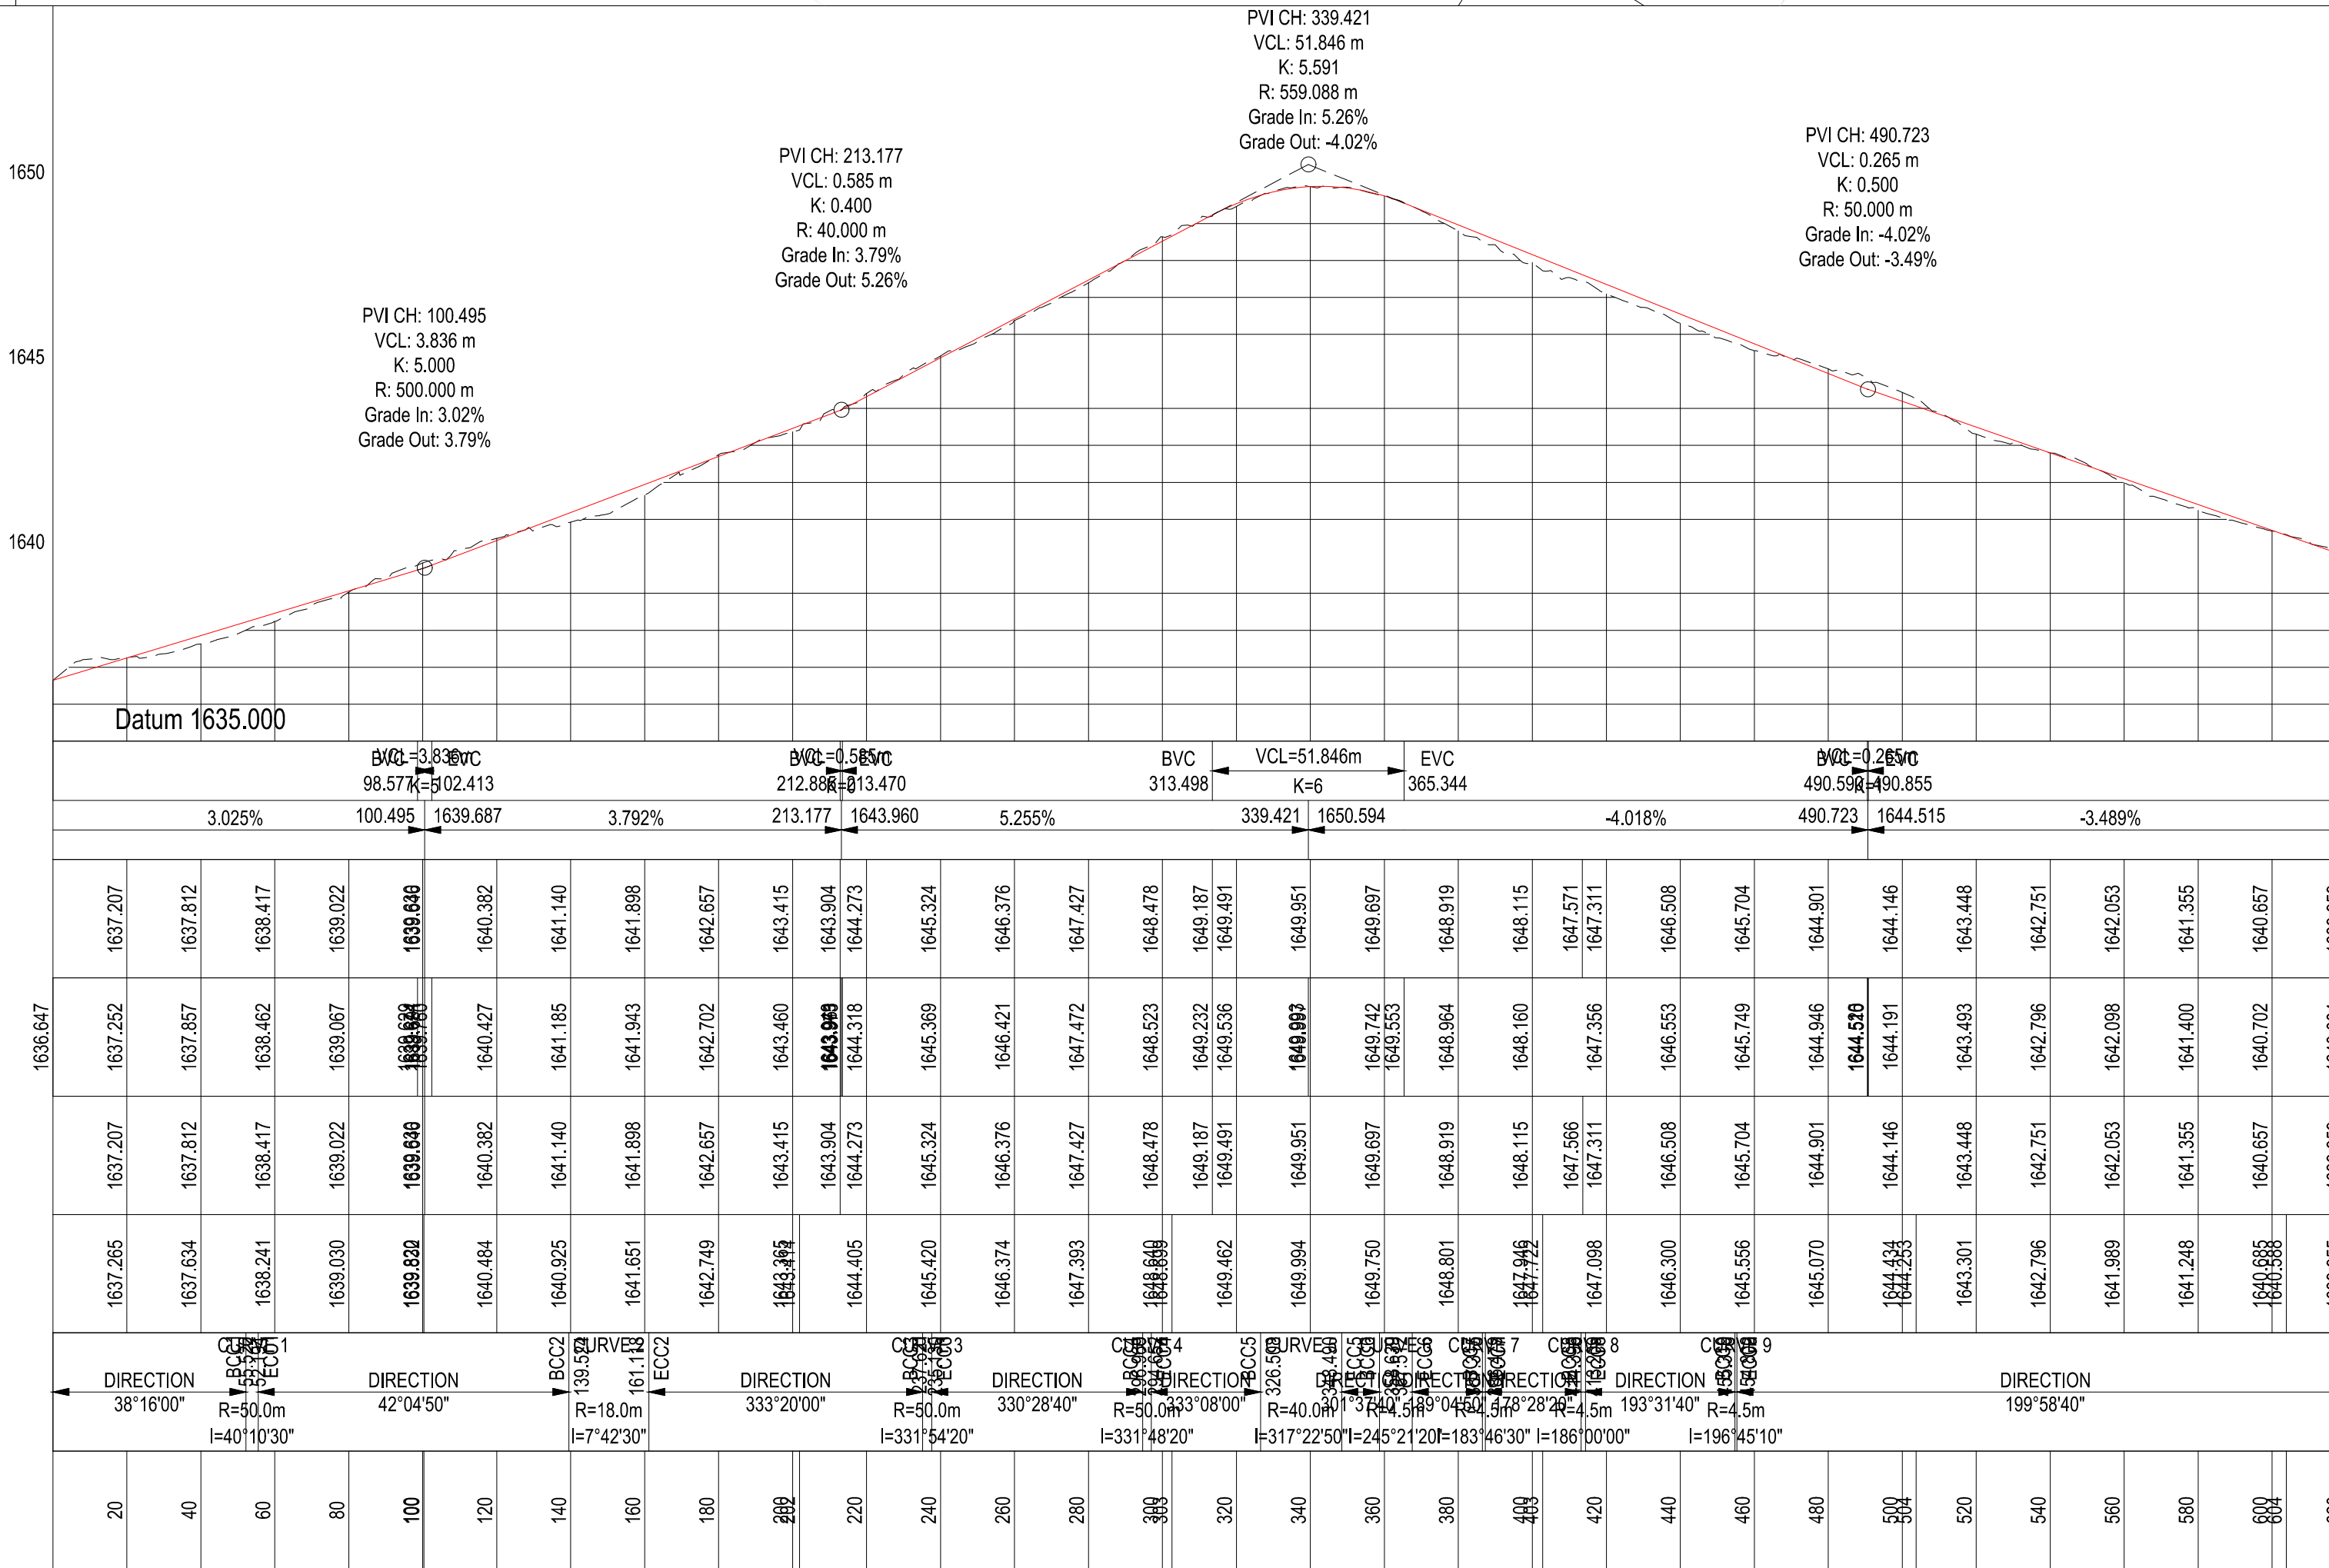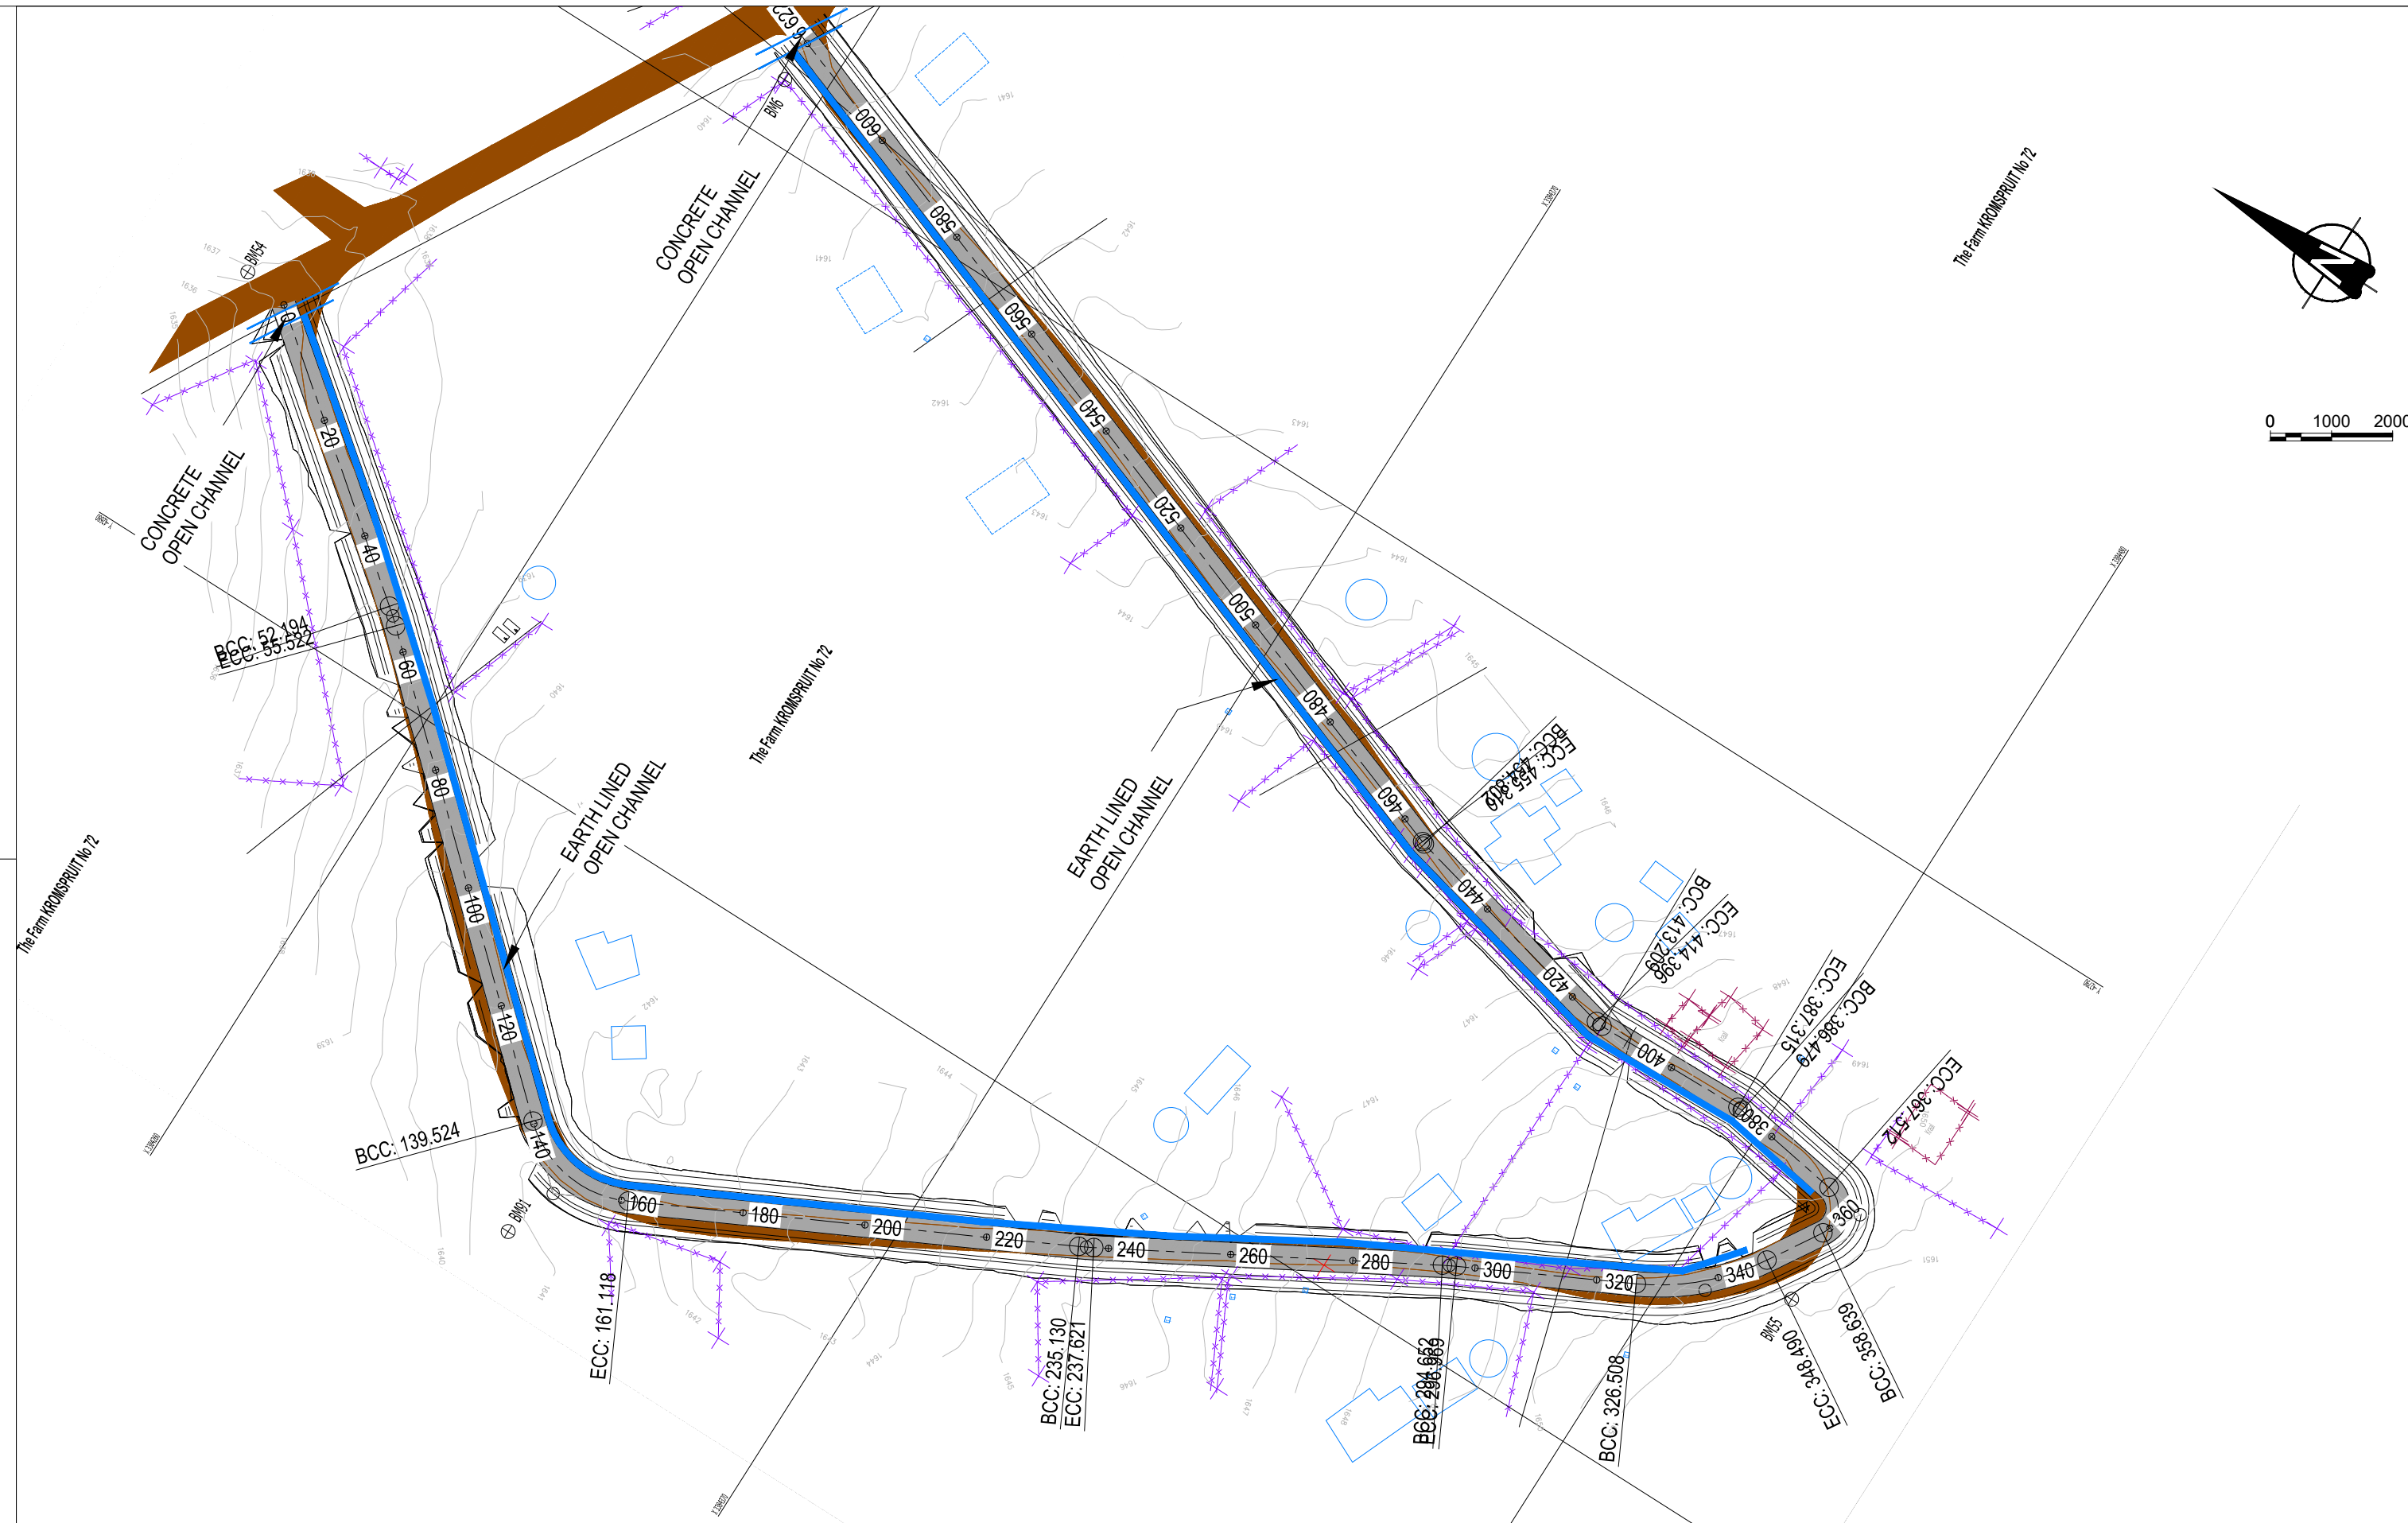

VERTICAL PROFILE GRADES		
FINAL DESIGN ROAD LEVELS	LEFT EDGE (HL)	
	CENTRE LINE (CL)	
	RIGHT EDGE (HR)	
GROUND LEVELS ON CL		
HORIZONTAL ALIGNMENT		
DISTANCE (m)		

CLIENT:

19 Murray Street
Lady Grey
9755

Tel: (051) 603 1449
Email: vanzytl@senqu.gov.za

CONSULTANT:

THEWO & SMMS - JV

58 Bretnor Road
Westdene
Bloemfontein
9301

PROFESSIONAL ENGINEER:

L. MARAH

PROF. Reg.No: 920281

DATE:

SIGNATURE:

DESIGN BY:

R.DHLIWAYO

DRAWN BY:

R.DHLIWAYO

CHECKED BY:

L. MARAH

APPROVED BY:

L. MARAH

REV	DATE	DESCRIPTION	BY

PROJECT NAME

REPAIRING OF 4,5 KM GRAVEL ROADS AND STORMWATER CHANNELS IN Ward: 17 Joveleni, Hinana and Voyizana

TITLE

HINANA ROAD 3 LONGSECTION


PROJECT STATUS:

TENDER

DATE	SCALE	SHEET	REV	A1
2025-02-21	N.T.S	1 OF 1	0	A1

DWG NO

P-SM01-PMO-GR-H-T-09

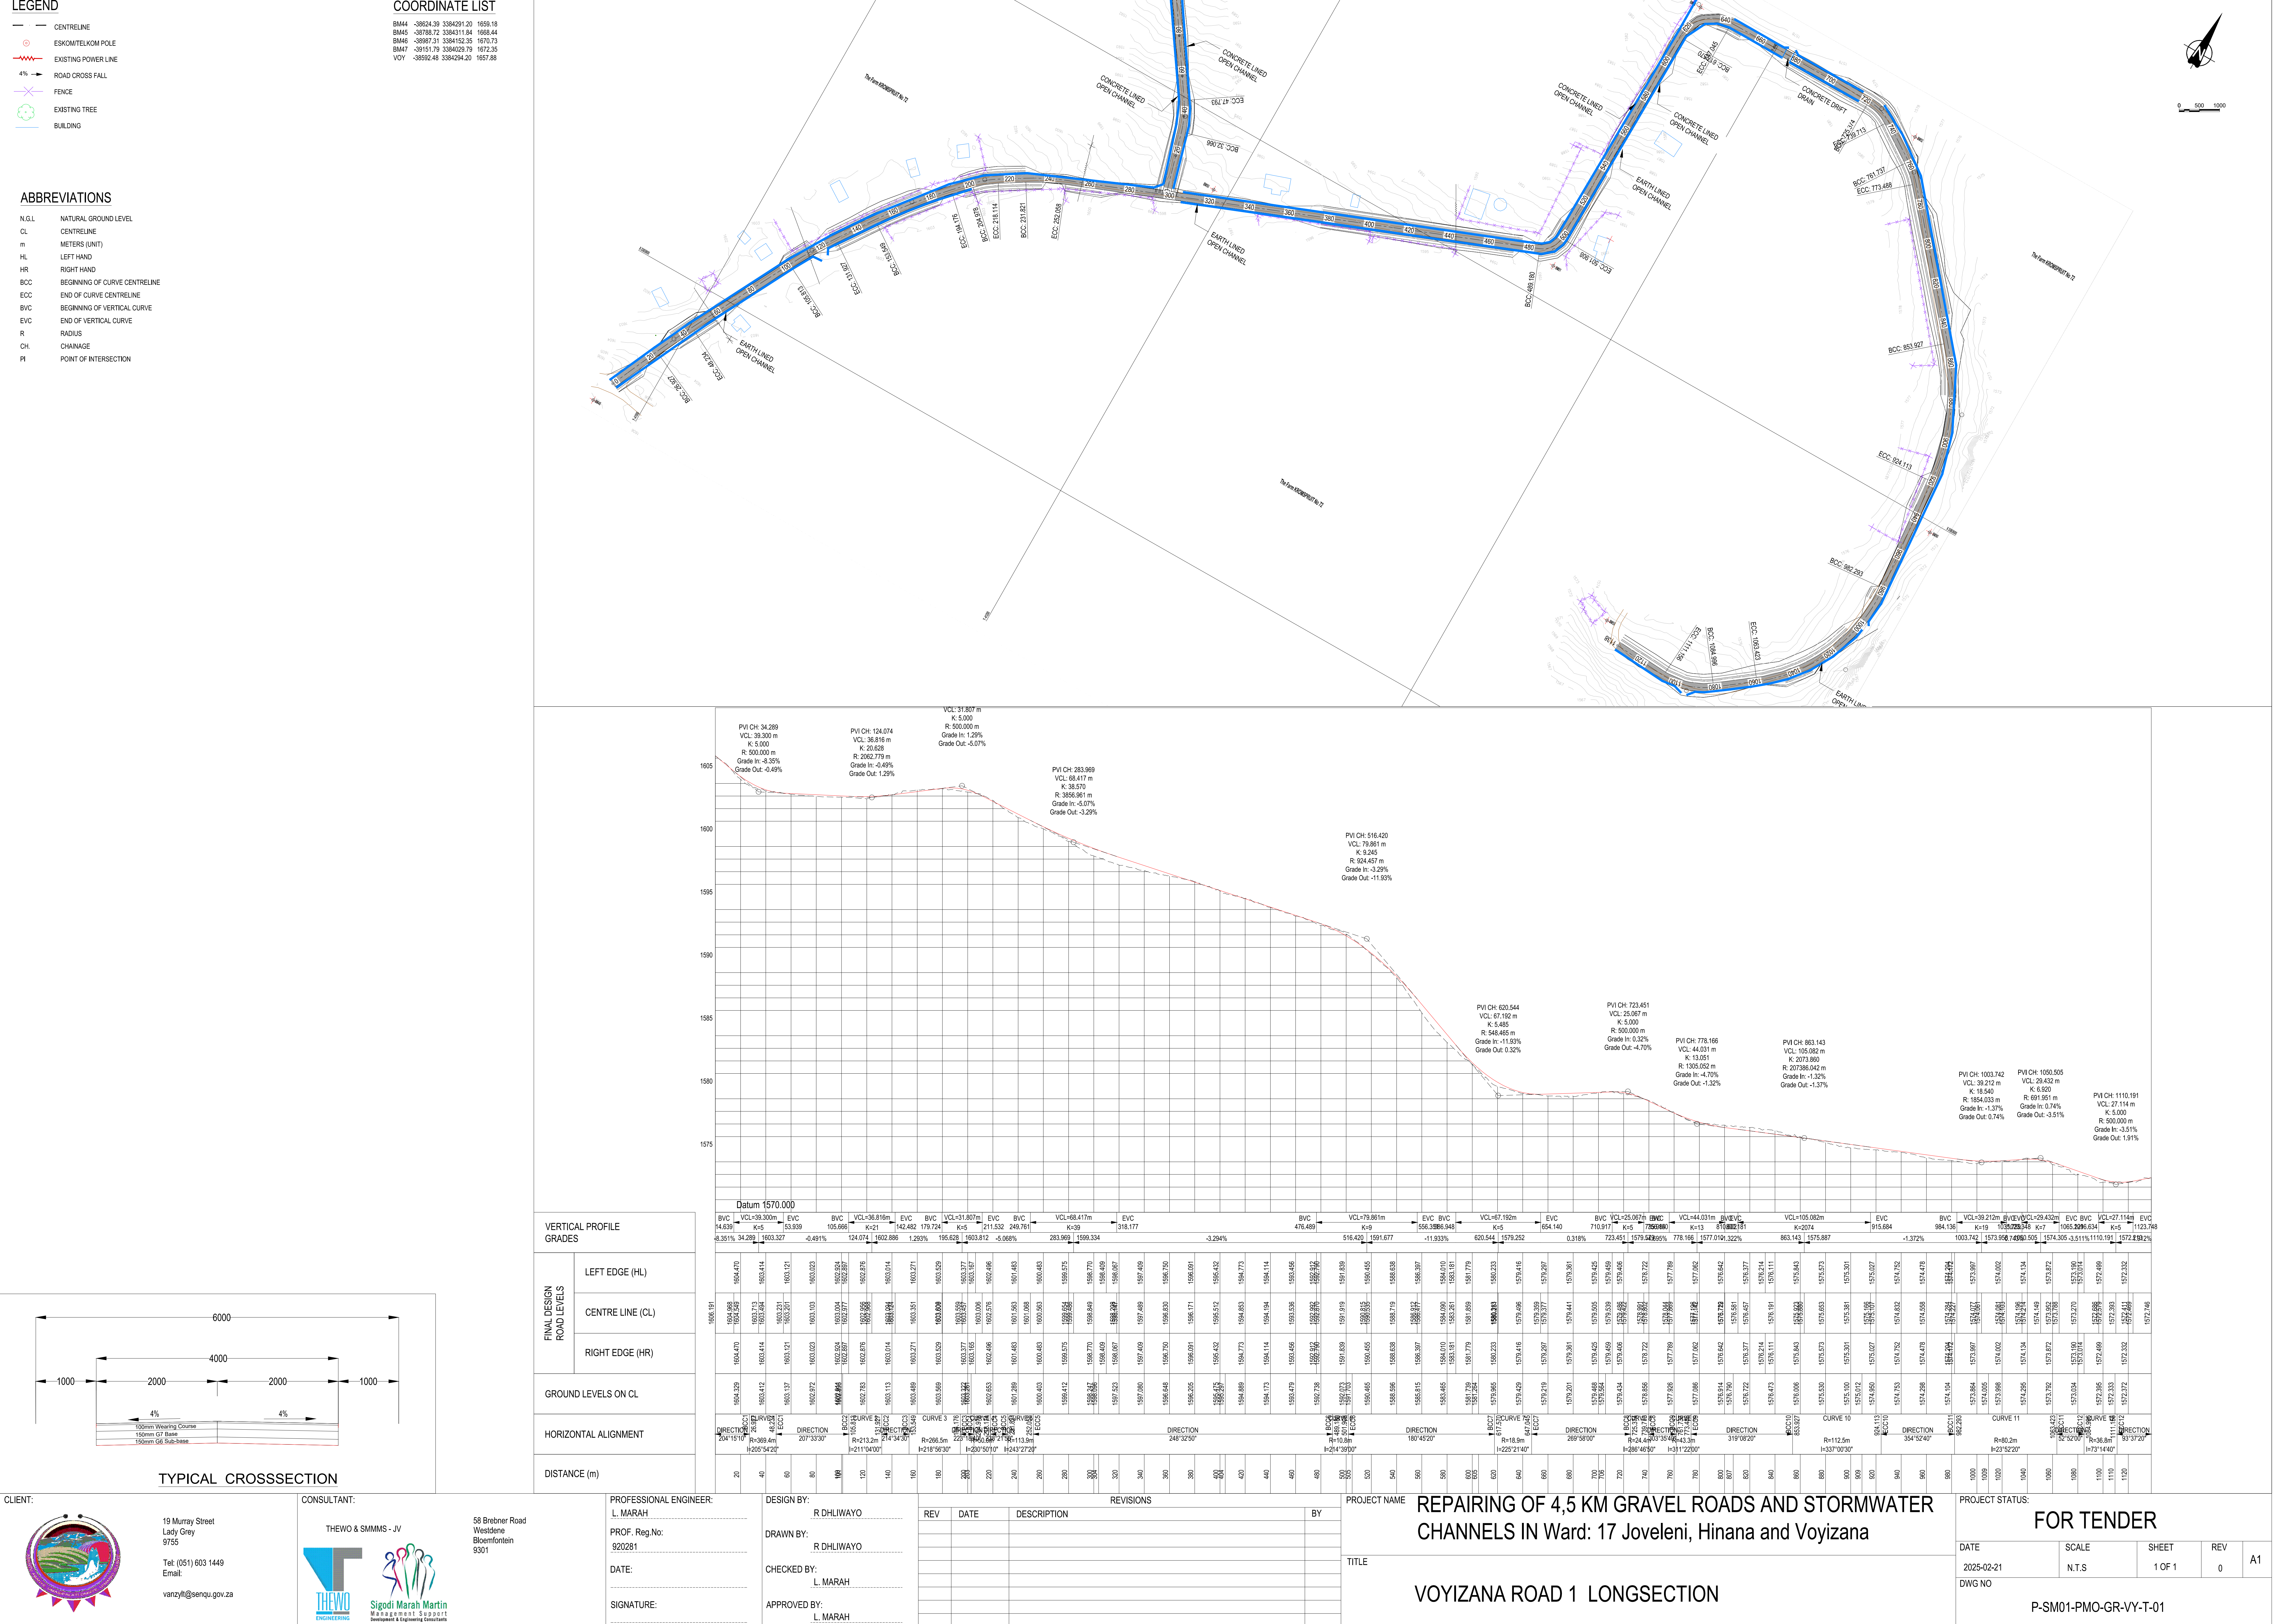

LEGEND



- CENTRELINE
- ESKOM/TELKOM POLE
- EXISTING POWER LINE
- 4% ROAD CROSS FALL
- FENCE
- EXISTING TREE
- BUILDING

ABBREVIATIONS

- N.G.L NATURAL GROUND LEVEL
- CL CENTRELINE
- m METERS (UNIT)
- HL LEFT HAND
- HR RIGHT HAND
- BCC BEGINNING OF CURVE CENTRELINE
- ECC END OF CURVE CENTRELINE
- BVC BEGINNING OF VERTICAL CURVE
- EVC END OF VERTICAL CURVE
- R RADIUS
- CH. CHAINAGE
- PI POINT OF INTERSECTION


COORDINATE LIST

BM57 -43168.25 3384280.01 1632.59
BM58 -43133.53 3384417.41 1634.99

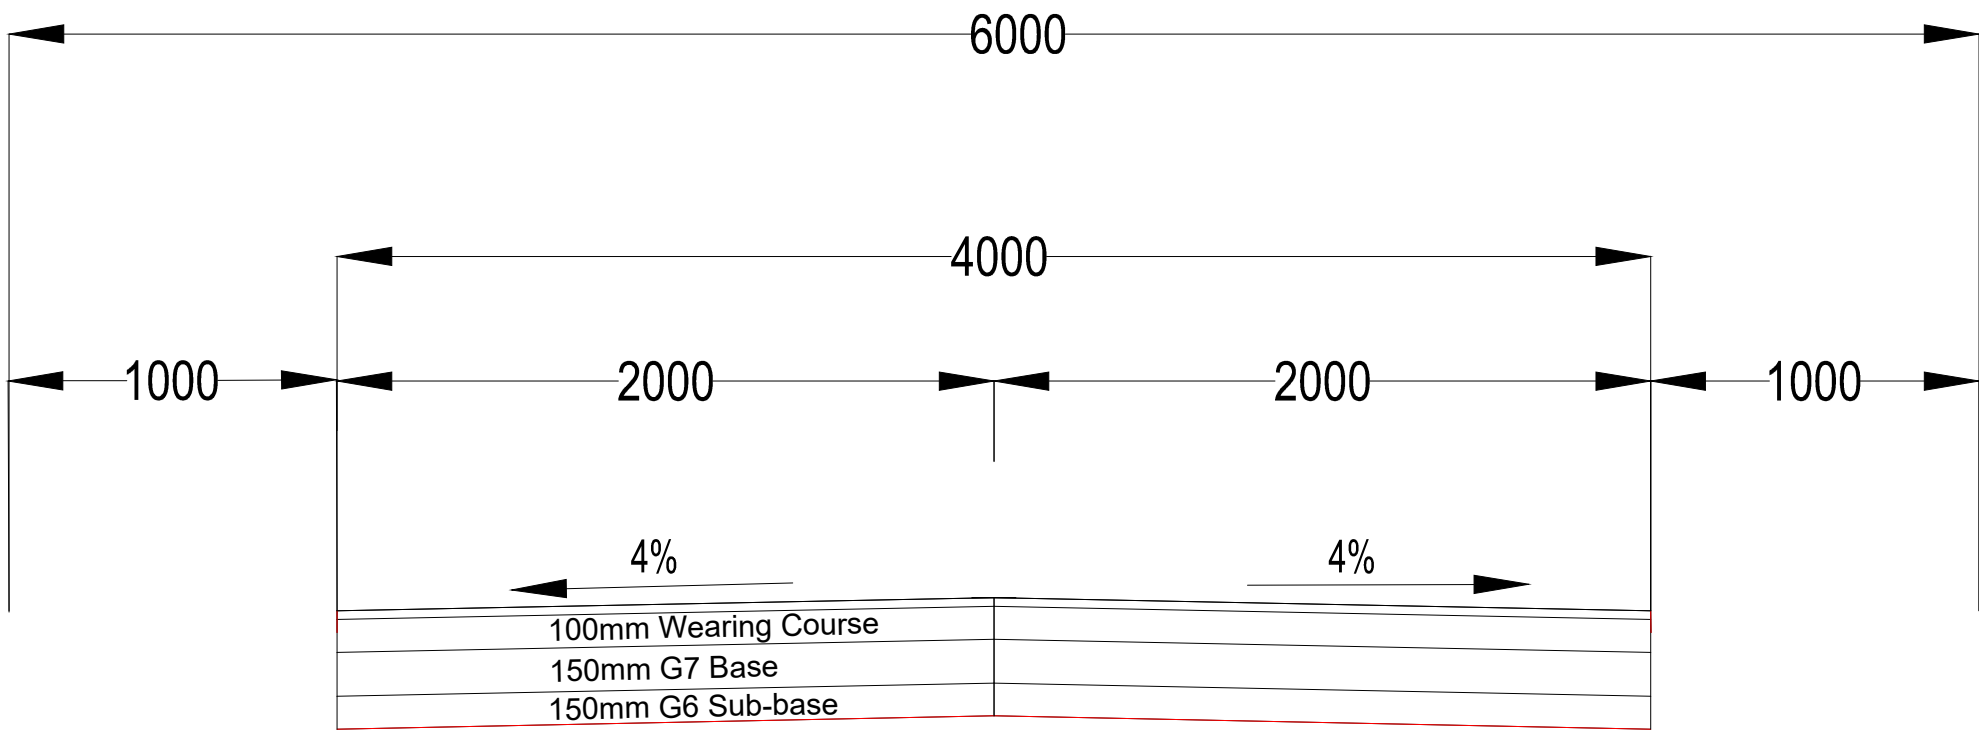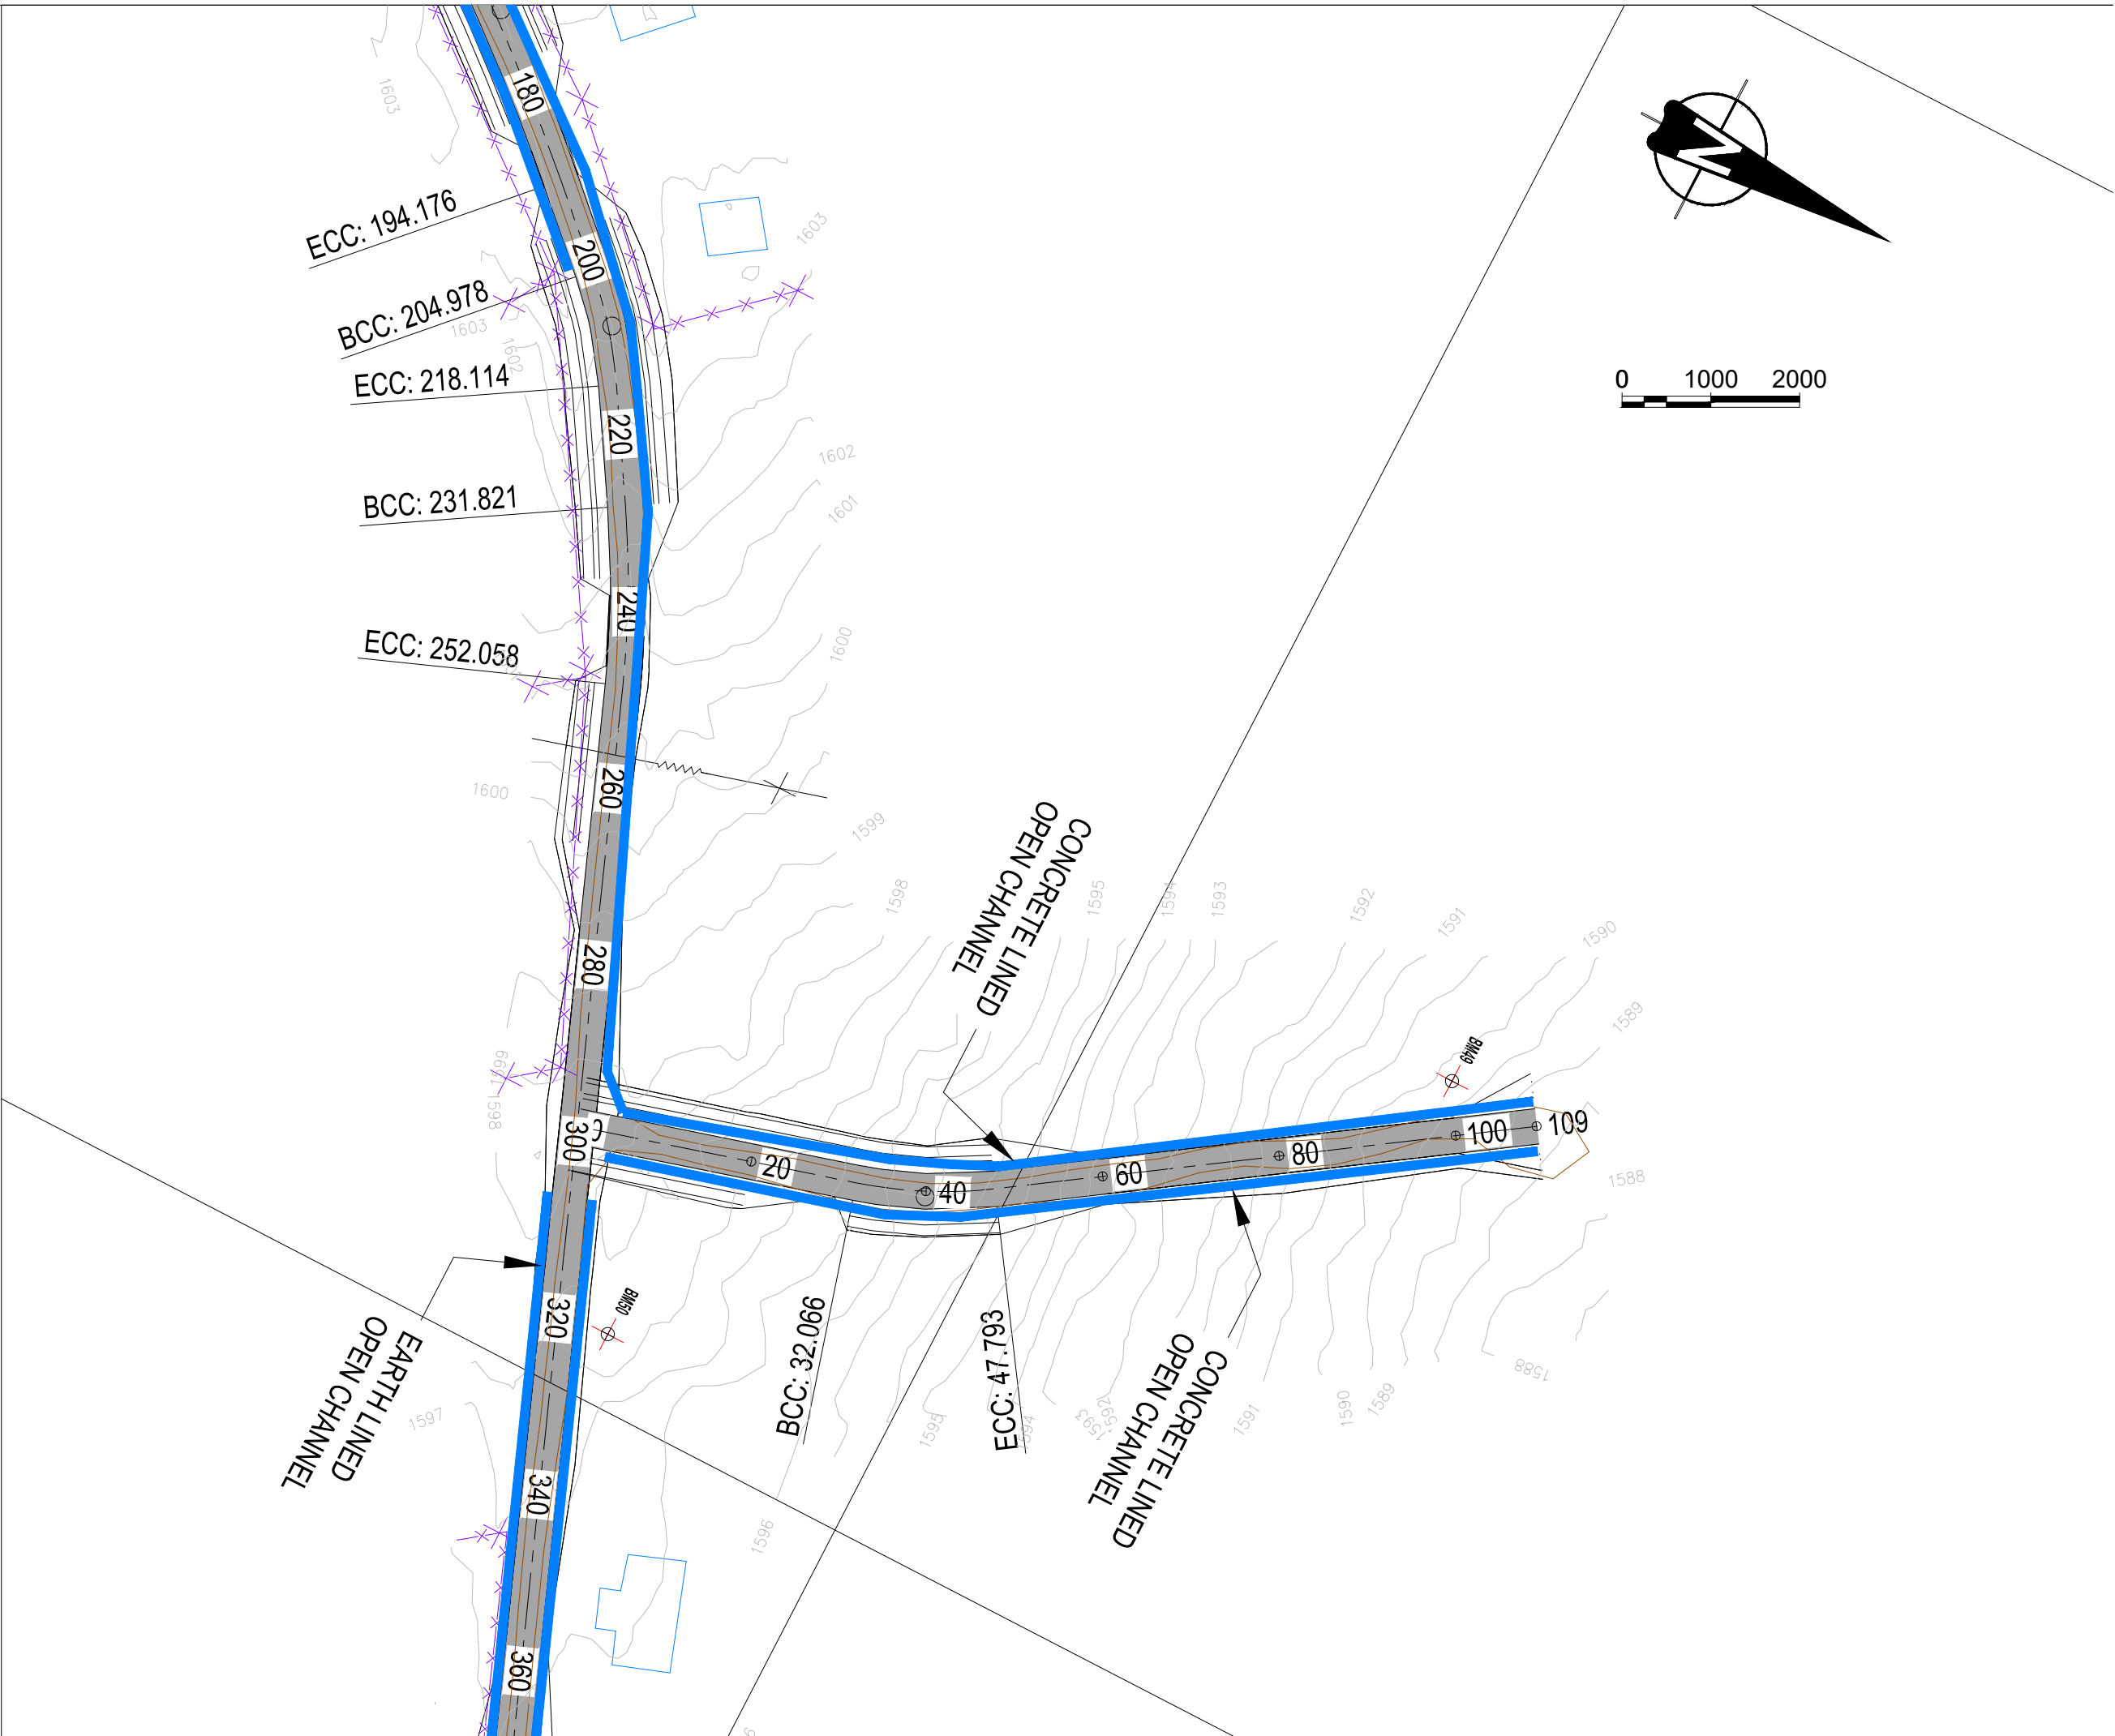

TYPICAL CROSSECTION

VERTICAL PROFILE GRADES	
FINAL DESIGN ROAD LEVELS	LEFT EDGE (HL)
	CENTRE LINE (CL)
	RIGHT EDGE (HR)
GROUND LEVELS ON CL	
HORIZONTAL ALIGNMENT	
DISTANCE (m)	

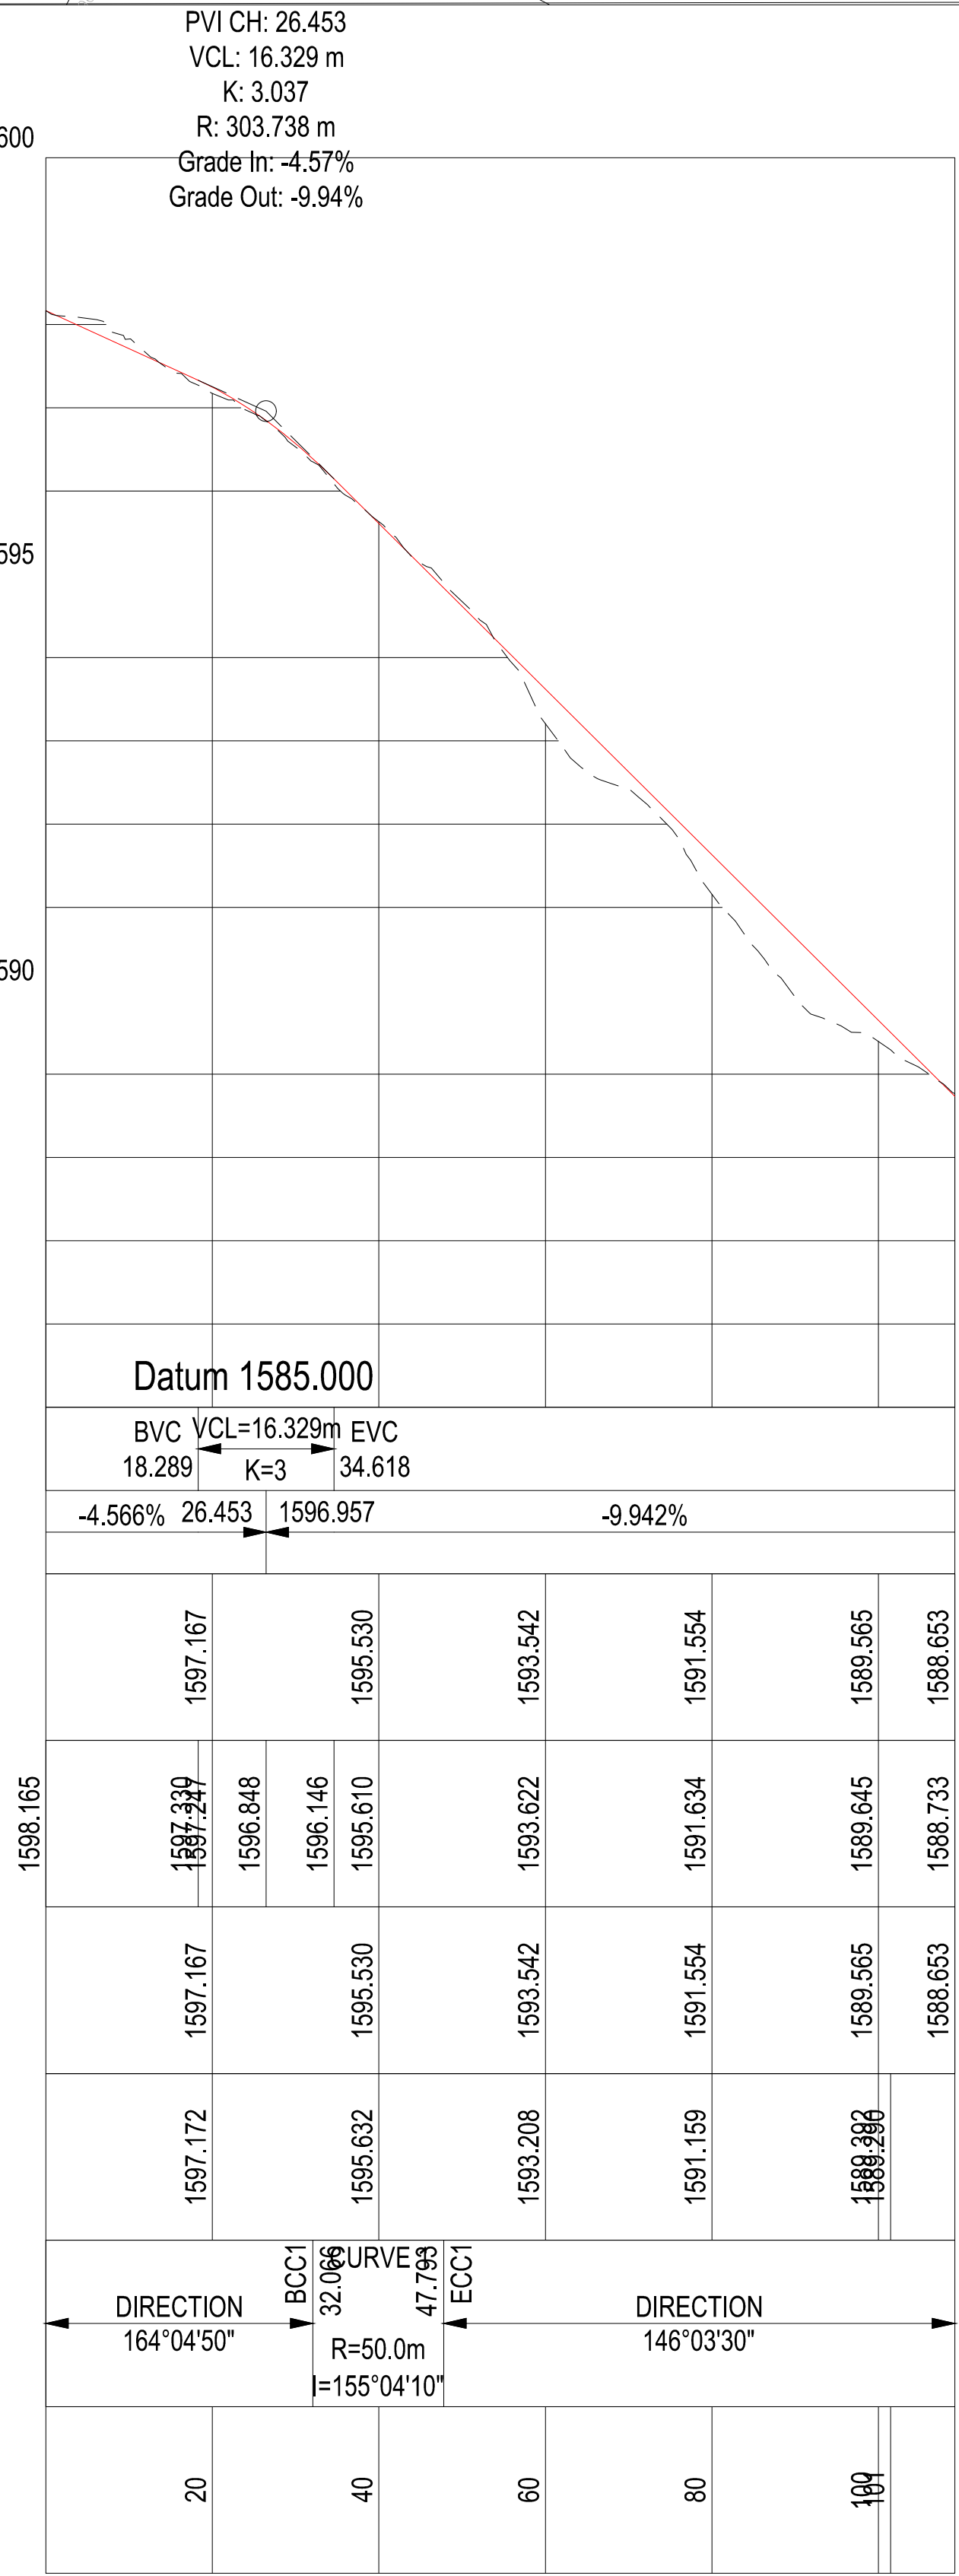



19 Murray Street
Lady Grey
9755

Tel: (051) 603 1449
Email:
vanzylt@senqu.gov.za

CLIENT:



THEWO & SMMS - JV

Sigodi Marah Martin
Management Support
Development & Engineering Consultants

CONSULTANT:

PROFESSIONAL ENGINEER:
L. MARAH

PROF. Reg.No:
920281

DATE:

SIGNATURE:

DESIGN BY:
R DHLIWAYO

DRAWN BY:
R DHLIWAYO

CHECKED BY:
L. MARAH

APPROVED BY:
L. MARAH

REV	DATE	DESCRIPTION	BY

PROJECT NAME

REPAIRING OF 4,5 KM GRAVEL ROADS AND STORMWATER CHANNELS IN Ward: 17 Joveleni, Hinana and Voyizana

TITLE

VOYZANA ROAD 2 LONGSECTION

PROJECT STATUS:

TENDER

DATE	SCALE	SHEET	REV	
2025-02-21	N.T.S	1 OF 1	0	A1

DWG NO


P-SM01-PMO-GR-VY-T-02

LEGEND

- CENTRELINE
- ESKOM/TELKOM POLE
- EXISTING POWER LINE
- ROAD CROSS FALL
- FENCE
- EXISTING TREE
- BUILDING

ABBREVIATIONS

- N.G.L. NATURAL GROUND LEVEL
- CL CENTRELINE
- m METERS (UNIT)
- HL LEFT HAND
- HR RIGHT HAND
- BCC BEGINNING OF CURVE CENTRELINE
- ECC END OF CURVE CENTRELINE
- BVC BEGINNING OF VERTICAL CURVE
- EVC END OF VERTICAL CURVE
- R RADIUS
- CH. CHAINAGE
- PI POINT OF INTERSECTION

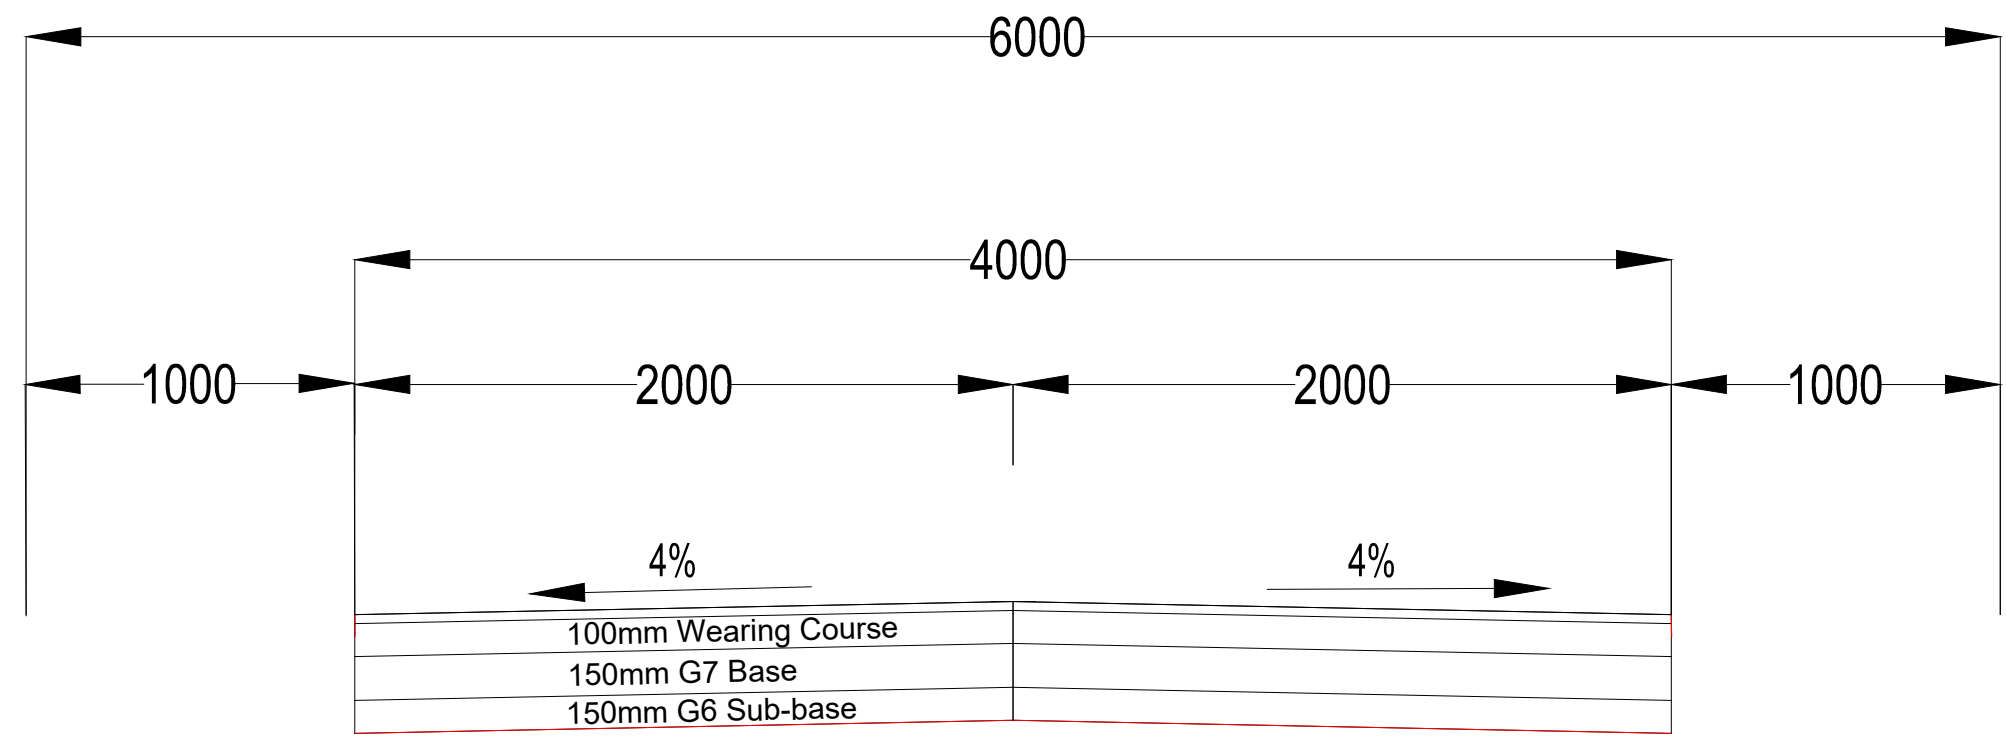

TYPICAL CROSSSECTION

CLIENT:



19 Murray Street
Lady Grey
9755
Tel: (051) 803 1449
Email:
vanzylt@senqu.gov.za

CONSULTANT:



PROFESSIONAL ENGINEER:

L. MARAH
PROF. Reg.No:
920281
DATE:
SIGNATURE:

DESIGN BY:

R DHLIWAYO
DRAWN BY:
R DHLIWAYO
CHECKED BY:
L. MARAH
APPROVED BY:
L. MARAH

REVISIONS					BY
REV	DATE	DESCRIPTION			

PROJECT NAME

REPAIRING OF 4,5 KM GRAVEL ROADS AND STORMWATER CHANNELS IN Ward: 17 Joveleni, Hinana and Voyizana

TITLE

VOYZANA ROAD 3 LONGSECTION

PROJECT STATUS:

TENDER

DATE	SCALE	SHEET	REV	
2025-02-21	N.T.S	1 OF 1	0	A1
DWG NO P-SM01-PMO-GR-VY-T-03				

COORDINATE LIST

BM57 -43168.25 3384280.01 1632.59
BM58 -43133.53 3384417.41 1634.99

